


SOIL LIMITATIONS	SOIL RESOLUTIONS	SOIL TYPES					
		Gladstone	Parkeir	Ho	Ryde Urban land	Udonthorn	Washington
CUTBACKS CAVE	LAYBACK SLOPES	X	X	X	X	X	X
CORROSIVE TO CONCRETE/STEEL	CORROSION RESISTANT CONCRETE	C	C	C	C/S	C	C
DROUGHTY	N/A						
EASILY ERODIBLE	MAINTAIN EROSION CONTROL BMPs.	X	X				
FLOODING	AVOID WORK IN FLOOD AREAS		X				
DEPTH TO WATER TABLE/SATURATED ZONE	PUMPED WATER FILTER, FOOTER DRAINS						
HYDROIC/HYBRIC INCLUSIONS	AVOIDANCE, PUMPED WATER FILTER BAG, TRENCH PLUGS	X	X	X	X	X	X
LOW STRENGTH/LANDSLIDE PRONE	LAYBACK SLOPES/DESIGN FOR CONDITIONS	X	X	X	X	X	X
LOW PERMEABILIZATION	DRAINAGE DITCH, PUMPED WATER FILTER BAG	X	X	X	X	X	X
PIPING	TRENCH PLUGS	X	X	X	X	X	X
POOR SOURCE OF TOPSOIL	AVOID REUSE AS TOPSOIL, OR AMEND AS NECESSARY	X	X	X	X	X	X
FROST ACTION	CONSTRUCT BELOW FROST DEPTHS/ POSITIVE SUBGRADE	X	X	X	X	X	X
SHRINK-SWELL	AVOID USE OF CLAY SOILS IN BUILDING AREAS	X	X	X	X	X	X
POTENTIAL SINKHOLE	SINKHOLE MITIGATION TECHNIQUES						X
PONDING	PONDING POSITIVE DRAINAGE	X	X				
WETNESS	UTILIZE GOOD WEATHER/TEMPORARY DRAIN TILE						

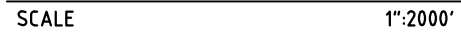

RECORD OWNER: ABRUZZI TRUST, NEVADA DYNASTY TRUST.
848 N RAINBOW BLVD #514
LAS VEGAS NV 89107-1183

APPLICANT: EASTON WOOD AVE PROPCO, LLC.
8801 RIVER CROSSING BLVD.
INDIANAPOLIS, INDIANA 46240

TEL: 312-656-7491

FOR APN/PARCEL ID(S): L9-14-4-0310, L9-14-4-0324, L9-16-4-0837, L9-23-1-0310, L9-23-1-0837,
L9NW3(-1-1-0837, L9-22-1-0837, L9-21-2-0837, L9-15-1-0310, L9-6-1-0310.

BEING THE PREMISES KNOWN AS TAX PARCEL IDENTIFIER NUMBERS L9NW3D-1-2-2837, AND L9-6-1-03% MORE PARTICULARLY DESCRIBED ON EXHIBIT A ATTACHED WITHIN THE DEED IN RECORD BOOK 262-1, PA BEING THE SAME PREMISES THAT ELEMENTS PIGMENTS, INC. F/K/A HARRCOSS PIGMENTS, INC. BY SPECIAL WARRANTY DEED DATED AUGUST 31, 2007 AND RECORDED SEPTEMBER 26, 2007, IN NORTHAMPTON COUNTY, PENNSYLVANIA, IN RECORD BOOK 2007-1 PAGE 354-475, GRANTED AND CONVEYED UNTO EXCALBUR REAL ESTATE COMPANY, INC.

TEM PROPERTY KNOWN AS PREMISES A - PARCEL NO 1 (APN #'S L9-14-4-0310, L9-14-4-0837, L9-14-4-6324), PREMISES A - PARCEL NO 2 (APN #'S L9-23-1-0837, L9-23-1-0310), PREMISES A - PARCEL NO 3 (APN #L9NW3C-1-1-0837), PREMISES A - PARCEL NO 4 (APN #L9-23-2-0837), PREMISES A - PARCEL NO #L9-21-2-0837), PREMISES B - PARCEL NO L9-15-1-0310 (APN#L9-15-1-0310), PREMISES C (APN #'S L9NW3D-1-2-0837, L9-6-1-0837, L9-6-1-0310, L9-6-1B-310), RECORD BOOK 2020-1, PAGE 5787 NORTHAM COUNTY, COMMONWEALTH OF PENNSYLVANIA.

THE PROPOSED USE IS FOR A G-13 WAREHOUSE USE PER WILSON BOROUGH ZONING ORDINANCE

Map Unit Symbol	Map Unit Name	Acres in AOI	Percent of AOI
GrC	Gladstone gravelly loam, 8 to 15 percent slopes	23.1	11.6%
QdC	Gladstone-Parker gravelly loams, 15 to 25 percent slopes	42.9	21.5%
Ho	Holly silt loam	6.0	3.0%
RzF	Ryder-Rock outcrop complex, 25 to 75 percent slopes	25.0	12.5%
UaH	Urban land, 0 to 8 percent slopes	1.6	0.8%
UaL	Urban land, occasionally flooded	20.1	10.1%
UpC	Urban land-Gladstone complex, 8 to 25 percent slopes	6.8	3.4%
UoB	Urban land-Udelsmuths limestone complex, 0 to 8 percent slopes	60.1	30.1%
W	Water	8.0	4.0%
Wac	Washington silt loam, 8 to 15 percent slopes	4.8	2.4%
Wad	Washington silt loam, 15 to 25 percent slopes	1.0	0.5%
Total for Area of Interest		199.4	100.0%

THE FOLLOWING IS THE CRITERIA USED FOR DETERMINING THE SITE DESIGN AND CALCULATIONS PERFORMED

- [illegible]

TABLE OF CONTENTS		
PLAN TITLE	PLAN NO.	DATE
POSS COVER	C000	01/07/19
POSS COVERING CONDITIONS A	C001A	01/07/19
POSS COVERING CONDITIONS B	C001B	01/07/19
POSS COVERING CONDITIONS C	C001C	01/07/19
POSS COVERING CONDITIONS D	C001D	01/07/19
POSS PROPOSED PLANT A	C002A	01/07/19
POSS PROPOSED PLANT B	C002B	01/07/19
POSS PROPOSED PLANT C	C002C	01/07/19
POSS PROPOSED PLANT D	C002D	01/07/19
POSS PROPOSED PLANT E	C002E	01/07/19
POSS PROPOSED PLANT F	C002F	01/07/19
POSS PROPOSED PLANT G	C002G	01/07/19
POSS PROPOSED PLANT H	C002H	01/07/19
POSS PROPOSED PLANT I	C002I	01/07/19
POSS PROPOSED PLANT J	C002J	01/07/19
POSS PROPOSED PLANT K	C002K	01/07/19
POSS PROPOSED PLANT L	C002L	01/07/19
POSS PROPOSED PLANT M	C002M	01/07/19
POSS PROPOSED PLANT N	C002N	01/07/19
POSS PROPOSED PLANT O	C002O	01/07/19
POSS PROPOSED PLANT P	C002P	01/07/19
POSS PROPOSED PLANT Q	C002Q	01/07/19
POSS PROPOSED PLANT R	C002R	01/07/19
POSS PROPOSED PLANT S	C002S	01/07/19
POSS PROPOSED PLANT T	C002T	01/07/19
POSS PROPOSED PLANT U	C002U	01/07/19
POSS PROPOSED PLANT V	C002V	01/07/19
POSS PROPOSED PLANT BO	C002O	01/07/19
POSS PROPOSED PLANT BP	C002P	01/07/19
POSS PROPOSED PLANT BQ	C002Q	01/07/19
POSS PROPOSED PLANT BR	C002R	01/07/19
POSS PROPOSED PLANT BS	C002S	01/07/19
POSS PROPOSED PLANT BT	C002T	01/07/19
POSS PROPOSED PLANT BU	C002U	01/07/19
POSS PROPOSED PLANT BV	C002V	01/07/19
POSS PROPOSED PLANT BW	C002W	01/07/19
POSS PROPOSED PLANT BX	C002X	01/07/19
POSS PROPOSED PLANT BY	C002Y	01/07/19
POSS PROPOSED PLANT BZ	C002Z	01/07/19
POSS PROPOSED PLANT CA	C002A	01/07/19
POSS PROPOSED PLANT CB	C002B	01/07/19
POSS PROPOSED PLANT CC	C002C	01/07/19
POSS PROPOSED PLANT CD	C002D	01/07/19
POSS PROPOSED PLANT CE	C002E	01/07/19
POSS PROPOSED PLANT CF	C002F	01/07/19
POSS PROPOSED PLANT CG	C002G	01/07/19


EXISTING FEATURES LEGEND:

	EXISTING ADDING ROAD
	EXISTING BOUNDARY WITH PERMITS LEGAL RIGHT
	EXISTING DRAINAGE
	EXISTING TYPE OF CONC
	EXISTING MANHOLE BOX
	EXISTING CONCRETE PAVE
	EXISTING MAJOR CONTROL
	EXISTING MINOR CONTROL
	EXISTING CURB
	EXISTING EDGE OF ASPHALT
	EXISTING FENCE LINE
	EXISTING TREE LINE
	EXISTING TELEPHONE
	EXISTING STREAM LINE
	EXISTING SOIL LIMIT
	EXISTING CABLE TELEPHONE
	EXISTING GAS LINE
	EXISTING SANITARY SEWER
	EXISTING UTILITY POLE
	EXISTING FLOOD ZONE A

PROPOSED FEATURES LEGEND:

	PROPOSED SETBACK LIMIT OF DISTURBANCE
	PROPOSED CONTINGENT PROJECT BUILDING
	PROPOSED AREA 1193 A
	PROPOSED AREA
	PROPOSED TCE
	PROPOSED WETLAND M
	PROPOSED TCE
	STREAM BUFFER ZONES

GRAPHIC SCALE

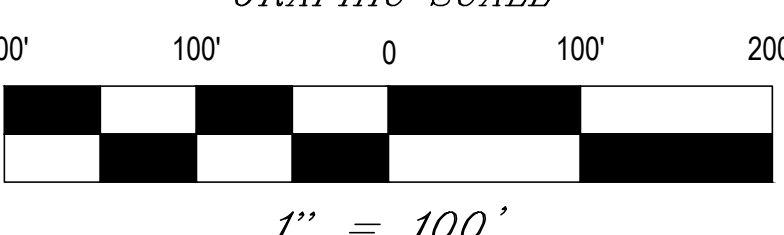[illegible]

BEI 

COPYRIGHT 2024, BOGA ENGINEERS INC.

JA ENGINEERING INC.
1340 PENN AVE WYOMISSING, PA 19610
PHONE: 610-678-3071 FAX: 610-678-3517
WWW.BOGIENG.COM

EASTON WOOD AVE PropCo, LLC
8801 RIVER CROSSING blvd
INDIANAPOLIS IN 46554
JOB: EASTON COMMERCE PARK
Palmer Township, Easton City
Borough of Wilson
NORTHAMPTON COUNTY, PA
PIN: CHECK SHEET C-300
CHECKED BY: DH
DRAWN BY: CF
DATE: 04-01-2023
SCALE: 1"=100'
DRAWING: C-300
PROJECT: 2022-528
SHEET: 1 OF 19

Before You Dig Anywhere in PENNSYLVANIA
STOP! CALL 1-800-242-1776 TOLL FREE

NOTE:
The location of underground utilities shown on this plan are based on pavement markings by utility owners and surface facilities, and are approximate only. It shall be the contractors' responsibility to verify the exact location and depth of utilities prior to any earthmoving activities.

The Pennsylvania One-Call serial numbers for this project are 20230511305, 20230511307, 20230511308
20230511309



NOTES

1. ALL DEMOLITION TO BE DONE PER OSHA, CITY, STATE AND FEDERAL REGULATIONS.
2. IT IS MANDATORY FOR THE CONTRACTOR TO FOLLOW AND COMPLY WITH THE APPROVED EROSION AND SEDIMENTATION PLAN EXCEPT FOR WHERE THE CONTRACTOR IS FOLLOWING AMENDMENTS THAT HAVE BEEN APPROVED BY THE CONSERVATION DISTRICT.
3. OFFSITE DISPOSAL OF MATERIALS TO BE IN DEP APPROVED MANNER OR AT FACILITIES PERMITTED TO HANDLE MATERIALS.
4. ALL ENVIRONMENTAL CLEAN UP, ASBESTOS REMOVAL OR HAZARDOUS WASTE TO BE HANDLED BY EPA AND DEP GUIDELINES AND DISPOSED OF OFF-SITE AT AN APPROVED FACILITY.


- SOILS TYPE

Map Unit Symbol	Map Unit Name	Acres in AOI	Percent of AOI
GrC	Gladstone gravelly loam, 8 to 15 percent slopes	23.1	11.8%
Gnd	Gladstone-Parker gravelly loams, 15 to 25 percent slopes	42.9	21.5%
Ho	Holly silt loam	6.0	3.0%
RzF	Ryder-Rock outcrop complex, 25 to 75 percent slopes	25.0	12.5%
UaB	Urban land, 0 to 8 percent slopes	18.0	9.0%
UaB	Urban land, occasionally flooded	20.1	10.1%
UpD	Urban land-Gladstone complex, 8 to 25 percent slopes	6.8	3.4%
UuBv	Urban land Uplandments, limestone complex, 0 to 8 percent slopes	60.1	30.1%
W	Water	8.0	4.0%
WnC	Washington silt loam, 8 to 15 percent slopes	4.8	2.4%
Wd	Washington silt loam, 15 to 25 percent slopes	1.0	0.5%
Totals for Area of Interest		199.4	100.0%

- SOILS LIMITATION

SOIL LIMITATIONS	SOIL RESOLUTIONS	SOIL TYPES					
		Gladstone	Parlor	Ho	Rehr	Urban land	
CUTBANKS CAVE	LAYBACK SLOPES	X	X	X	X	X	X
CORRODIVE TO CONCRETE/STEEL DROUGHT	CORROSION RESISTANT CONCRETE	C	C	C	C/S	C	S
EASILY ERODIBLE	N/A		X				
FLOODING	MINIMUM EROSION CONTROL BMPs	X	X				
DEPTH TO WATER TABLE / SATURATED ZONE	AVOID WORK IN FLOOD AREAS		X	X			
HYDRIC / HYDRIC INCLUSIONS	PUMPED WATER FILTER, FOOTER DRAINS			X	X		X
LOW STRENGTH / LANDSLIDE PRONE	AVOIDANCE, PUMPED WATER FILTER BAG, TRENCH PILES	X	X	X	X		X
LOW PERCOLATION	LAYBACK SLOPES DESIGN FOR CONDITIONS			X	X	X	X
PIPING	DRAINAGE DITCH, PUMPED WATER FILTER BAG	X	X	X	X	X	X
POSSIBLE SOURCE OF TOPSOIL	TRENCH PILES			X	X	X	X
	AVOID REUSE AS TOPSOIL OR AMEND AS NECESSARY			X	X	X	X
SHRINK-SWELL	CONSTRUCT BELOW FROST DEPTHS, POSITIVE SUBGRADE	X	X	X	X	X	X
POTENTIAL SINKHOLE	AVOID USE OF CLAY SOILS IN BUILDING AREAS	X	X				
PONDING	SINKHOLE MITIGATION TECHNIQUES			X	X	X	X
POTENTIAL	PROVIDE POSITIVE DRAINAGE			X	X	X	X
POSSIBLE	PUT IN GOOD WEATHER / TEMPORARY DRAIN LINE			X	X	X	X

DATE	PER NORTHAMPTON COUNTY CONSERVATION DISTRICT REVIEW	6/15/2024
	PER BOROUGH CITY, LYPC COMMENTS	7/15/2024
	PER BOROUGH COMMENTS	6/26/2024
	PER COUNTY COMMENTS	6/26/2024

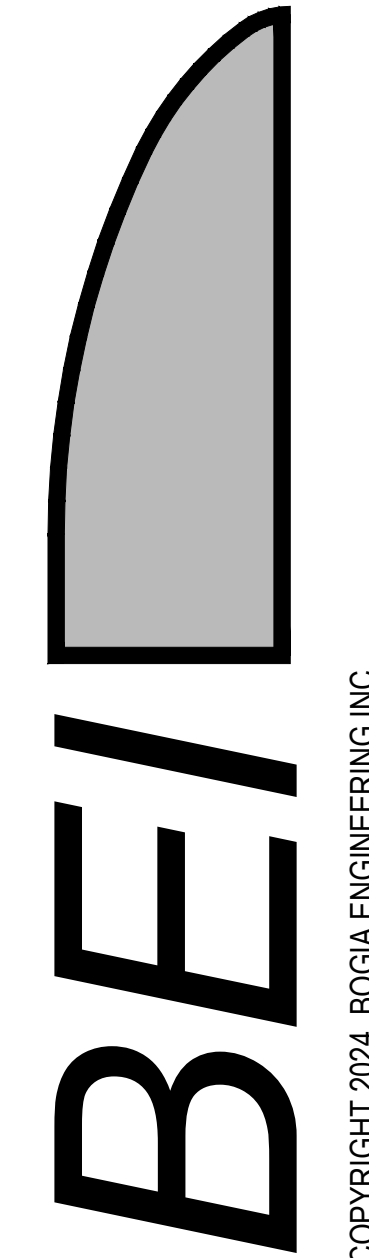


GIA ENGINEERING INC.
1340 PENN AVE WYOMISSING, PA 19610
PHONE: 610-678-3071 • FAX: 610-678-3517
WWW.BOGIAENG.COM

FINAL PLAN

EASTON COMMERCE PARK

PCSM EXISTING CONDITIONS

EASTON WOOD AVE PropCo, LLC
8801 RIVER CROSSING blvd
INDIANAPOLIS.IN 46540
JOB: EASTON COMMERCE PARK
Palmer Township, Easton City
Borough of Wilson
NORTHAMPTON County, PA
PIN: CHECK SHEET C-300
CHECKED BY: DH
DRAWN BY: CF
DATE: 04-01-2023
SCALE: 1" = 100'
DRAWING: C-301
PROJECT: 2022-528
SHEET: 2 OF 15

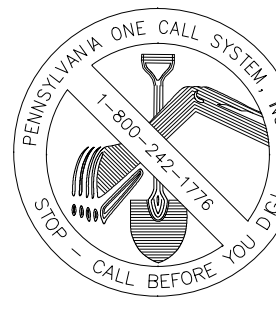


The location of underground utilities shown on this plan are based on pavement markings by utility owners and surface facilities, and are approximate only. It shall be the contractors' responsibility to verify the exact location and depth of utilities prior to any earthmoving activities.

The Pennsylvania One-Call serial numbers for this project are 20230511308, 20230511307, 20230511308, 20230511309

- GRAPHIC SCALE*
- 100' 50' 0 50' 100'
- 
- $1'' = 50'$

06/23/2024	----	----	PER COUNTY COMMENTS
06/23/2024	----	----	PER BOROUGH COMMENTS
06/23/2024	----	----	PER BOROUGH, CITY, LTPC COMMENTS
06/23/2024	----	----	PER NORTHAMPTON COUNTY CONSERVATION DISTRICT REVIEW
DATE			REVISION

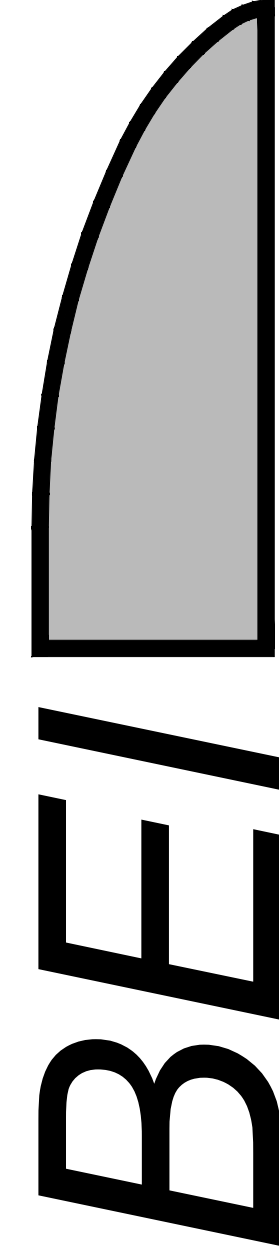

COPYRIGHT 2024, BOGIA ENGINEERING INC.

BOGIA ENGINEERING INC.



1340 PENN AVE WYOMISSING, PA 19610
PHONE: 610-678-3071 - FAX: 610-678-3517
WWW.BOCIAENG.COM

7.BUGIAENG.COM

FINAL PLAN

PCSM EXISTING CONDITIONS A


EASTON WOOD AVE PropCO,LLC
8801 RIVER CROSSING blvd
INDIANAPOLIS.IN 46540
JOB:EASTON COMMERCE PARK
Palmer Township, Easton City
Borough of Wilson
NORTHAMPTON County, PA
PIN: CHECK SHEET C-300
CHECKED BY: DH
DRAWN BY: CF
DATE: 04-01-2023
SCALE: 1" = 50'
DRAWING: C-301A
PROJECT: 2022-528
SHEET: 3 OF 19

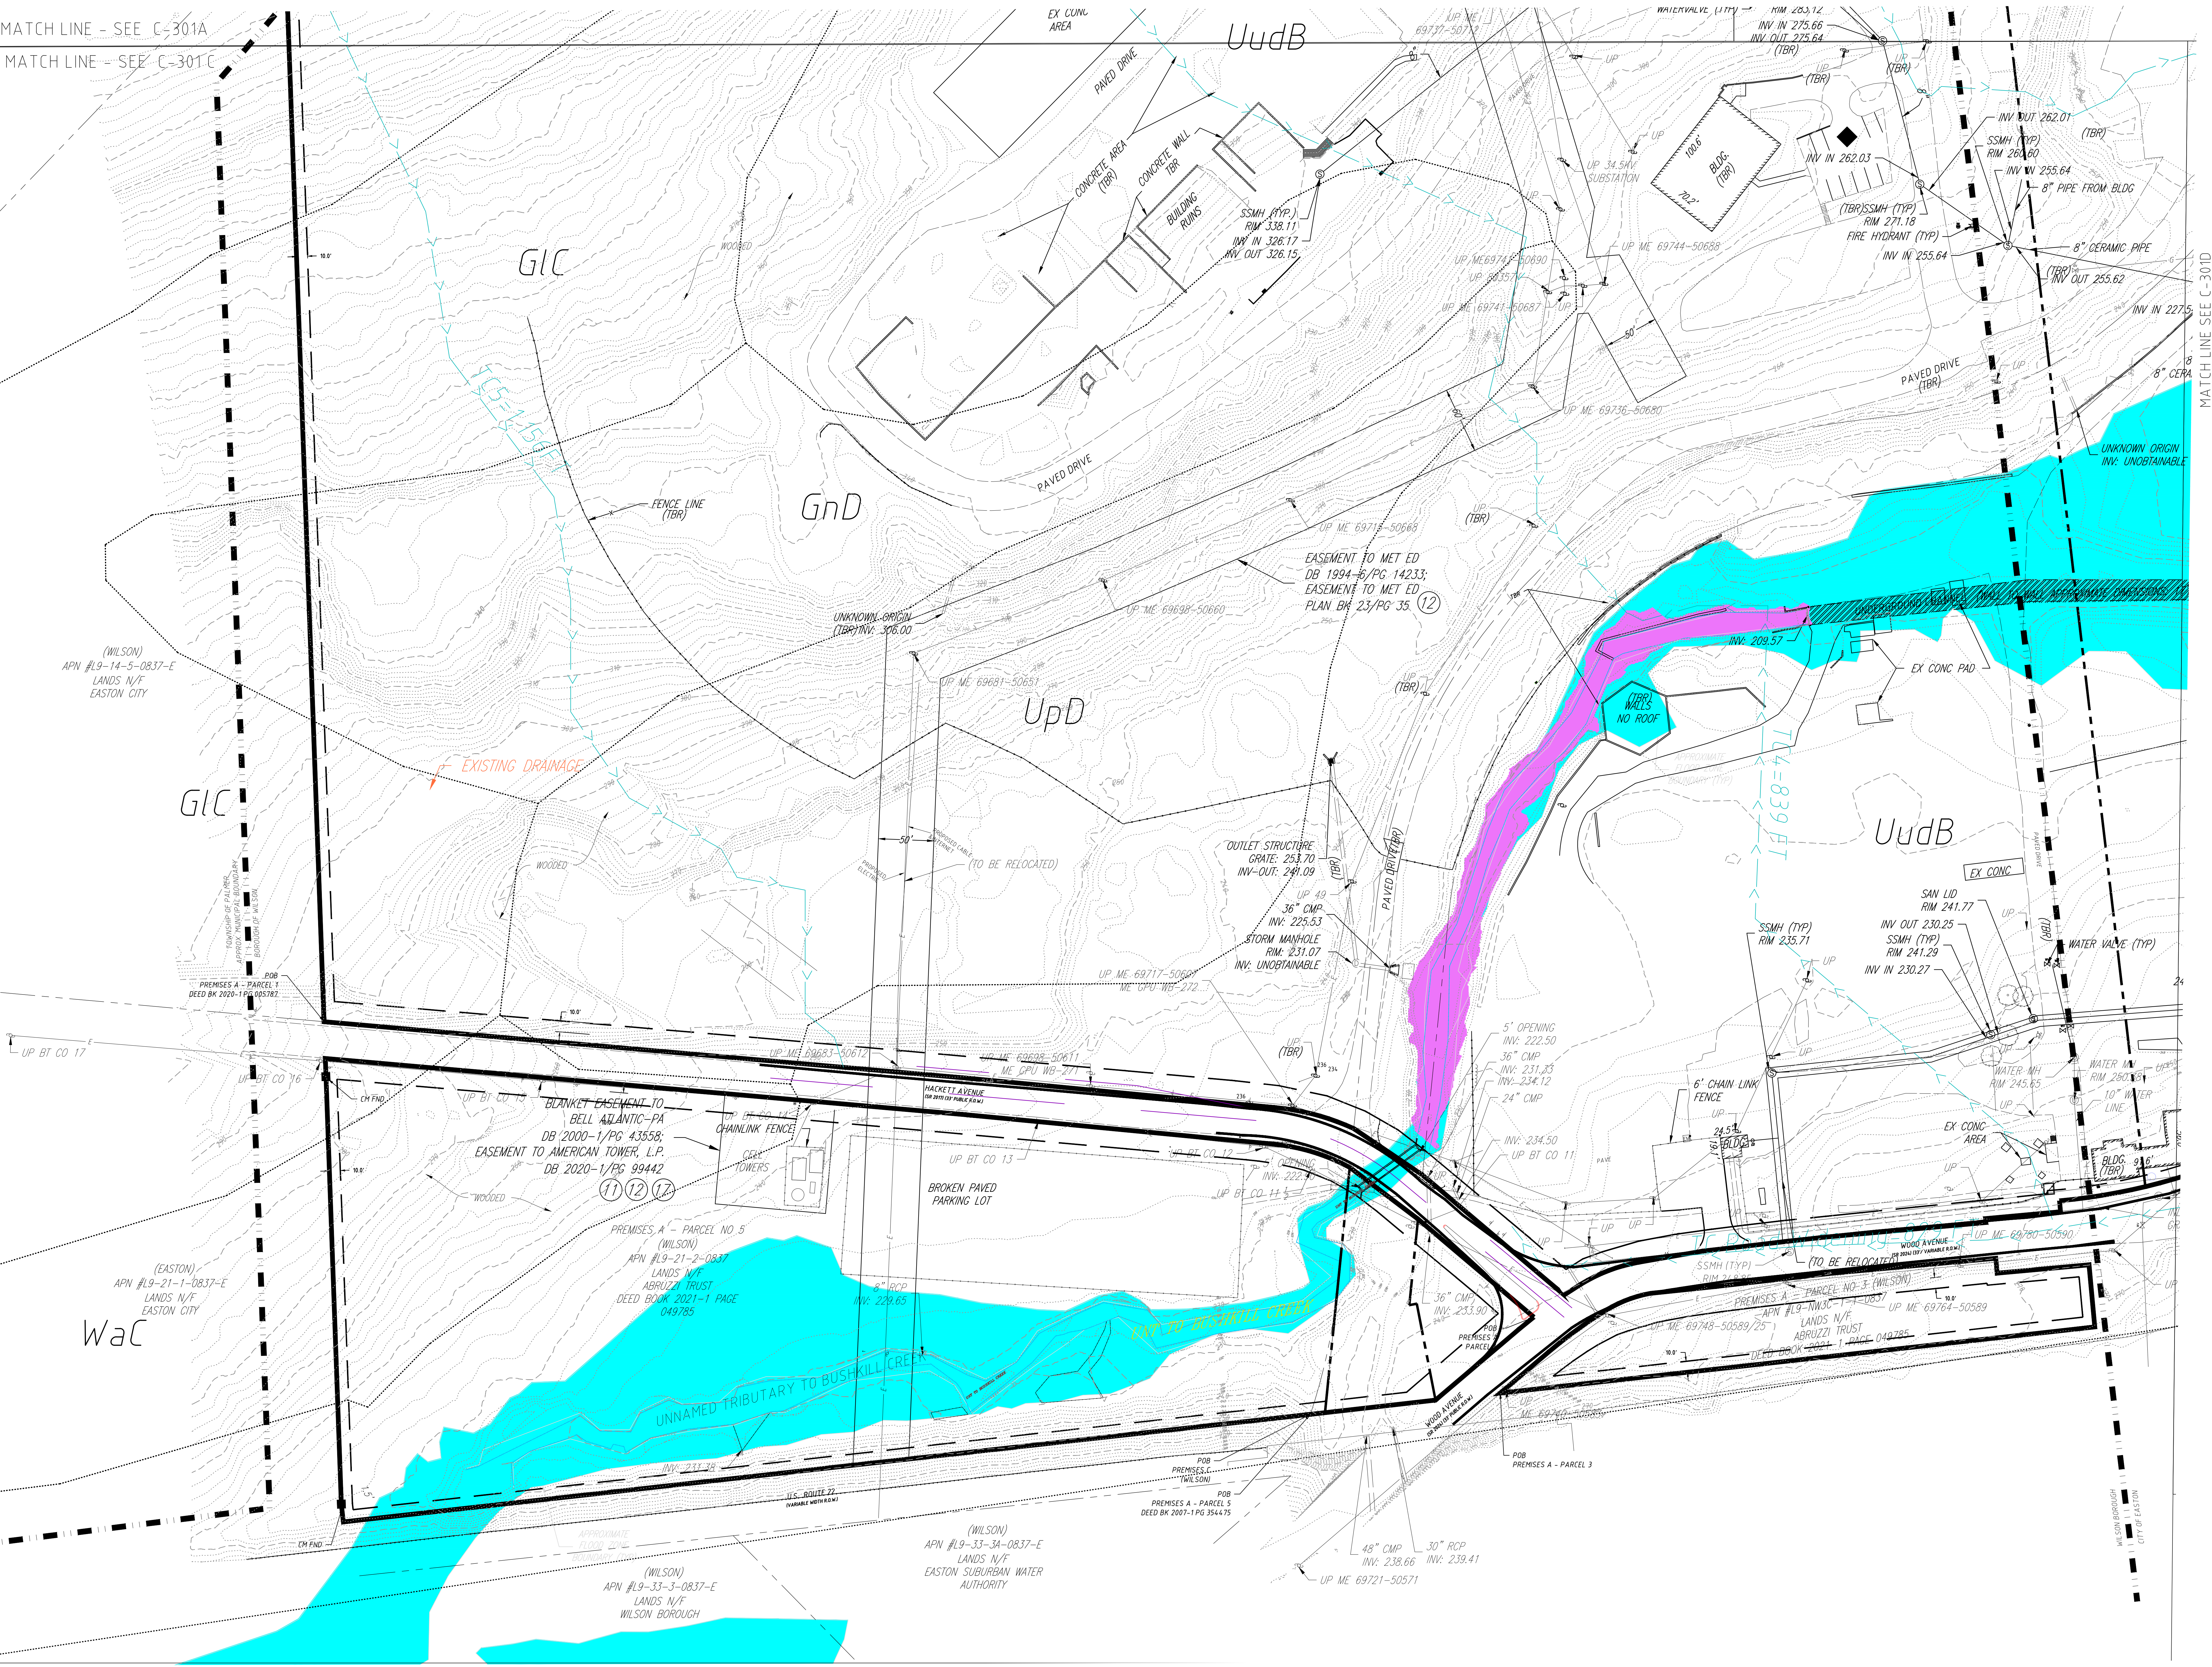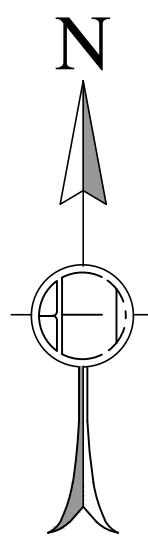

NOTES:

1. ALL DEMOLITION TO BE DONE PER OSHA, CITY, STATE AND FEDERAL REGULATIONS.
2. IT IS MANDATORY FOR THE CONTRACTOR TO FOLLOW AND COMPLY WITH THE APPROVED EROSION AND SEDIMENTATION PLAN EXCEPT FOR WHERE THE CONTRACTOR IS FOLLOWING AMENDMENTS THAT HAVE BEEN APPROVED BY THE CONSERVATION DISTRICT.
3. OFFSITE DISPOSAL OF MATERIALS TO BE IN DEP APPROVED MANNER OR AT FACILITIES PERMITTED TO HANDLE MATERIALS.
4. ALL ENVIRONMENTAL CLEAN UP, ASBESTOS REMOVAL OR HAZARDOUS WASTE TO BE HANDLED BY EPA AND DEP GUIDELINE AND DISPOSAL OF OFF-SITE AT AN APPROVED FACILITY.

STYLING FEATURES LEGEND:

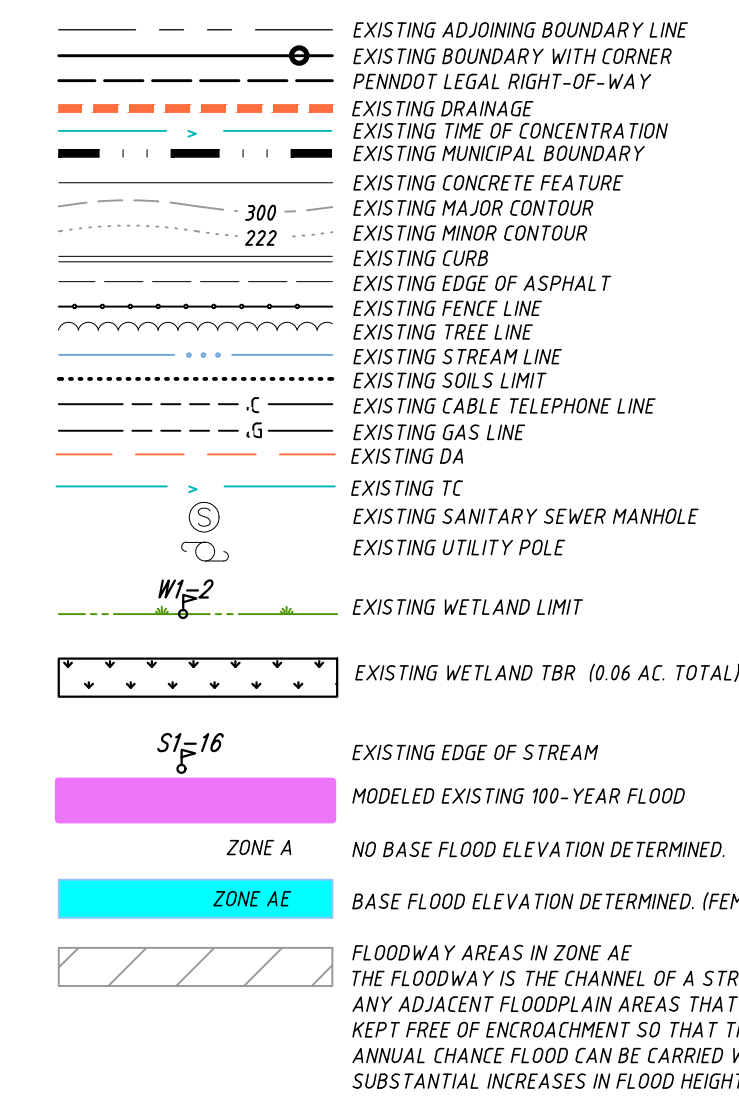

AREAS OF 0.2% ANNUAL CHANCE FLOOD;
AREAS OF 1% ANNUAL CHANCE FLOOD WITH
DEPTHS OF LESS THAN 1' OR WITH DRAINAGE
LESS THAN 1 SQUARE MILE; AND AREAS WITH
ELEVATIONS FROM 1% ANNUAL CHANCE FLOOD.

PROPOSED FEATURES LEGEND:


PROJECT BOUNDARY (113.8 ACRES)
LIMIT OF DISTURBANCE (85.00 ACRES)

700' 150' STREAM BUFFER ZONES

GRAPHIC SCALE

GRAPHIC SCALE

50' 0 50'

 A horizontal scale bar with a central zero point. To the left of zero is a tick mark labeled '50'', and to the right is a tick mark labeled '50''. The bar is divided into two equal segments by the zero point.

$1'' = 50'$

10/25/2024	10/25/2024	PER COUNTY COMMENTS
10/26/2024	10/26/2024	PER BOROUGH COMMENTS
10/27/2024	10/27/2024	PER BOROUGH CITY, LYPS COMMENTS
10/28/2024	10/28/2024	PER MORTHAMPTON CITY CONSERVATION DISTRICT REVIEW


BEI

--	--

RIA ENGINEERING INC.
1340 PENN AVE WYOMISSING, PA 19610
PHONE: 610-678-3071 - FAX: 610-678-3517
WWW.BOGIENG.COM


EASTON WOOD AVE Prop.CO.	
8801 RIVER CROSSING BL	
INDIANAPOLIS, IN 462	
JOB: EASTON COMMERCE P	
Palmer Township, Easton t	
Borough of Wil	
NORTHAMPTON County,	
PIN: CHECK SHEET C-	
CHECKED BY:	
DRAWN BY:	
DATE:	04-01-20
SCALE:	1" =
DRAWING:	C-30
PROJECT:	2022
SHEET:	5 OF

SHEET: 6 OF 6

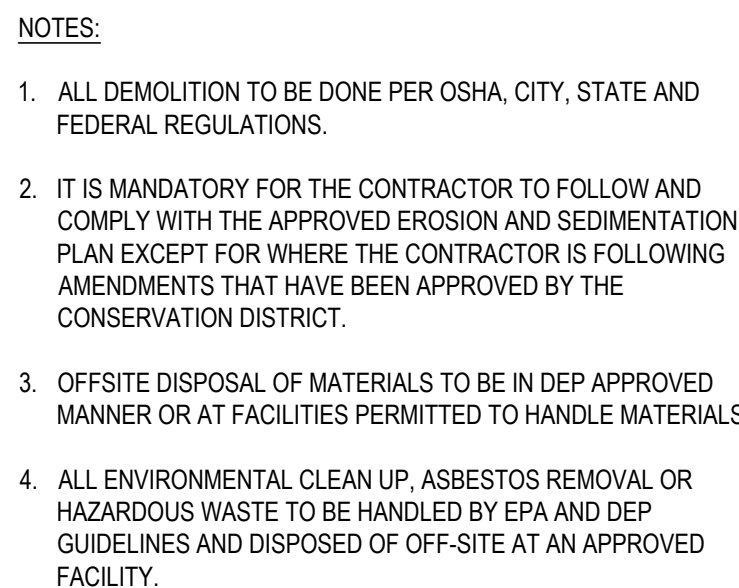

- [illegible]

- PROPOSED FEATURES LEGEND:
- PROPOSED SETBACK
 - PROJECT BOUNDARY (113.6 ACRES)
 - LIMIT OF DISTURBANCE (185.00 ACRES)
 - STREAM BUFFER ZONES

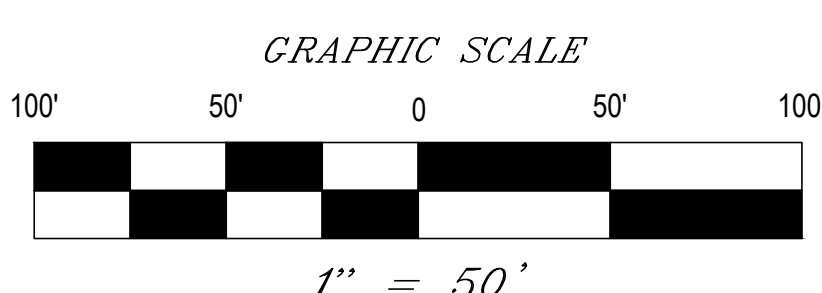

Before You Dig Anywhere in PENNSYLVANIA
STOP! CALL 1-800-242-1776 TOLL FREE

NOTE:
The location of underground utilities shown on this plan are based on pavement markings by utility owners and surface facilities, and are approximate only. It shall be the contractors' responsibility to verify the exact location and depth of utilities prior to any earthmoving activities.

The Pennsylvania One-Call serial numbers for this project are: 20230511306, 20230511307, 20230511308, 20230511309

11/1/2024	PER COUNTY COMMENTS
11/1/2024	PER BOROUGH COMMENTS
11/1/2024	PER BOROUGH, CITY, LVPIC COMMENTS
11/1/2024	PER NORTHAMPTON COUNTY CONSERVATION DISTRICT REVIEW
11/1/2024	REVISION
DATE	

BEI

COPYRIGHT 2024, BOGA ENGINEERING INC.


GIA ENGINEERING INC.
1340 PENN AVE WYOMISSING, PA 19610
PHONE: 610-678-3071 - FAX: 610-678-3517
WWW.BOGIENG.COM

FINAL PLAN


EASTON COMMERCE PARK

PCSM EXISTING CONDITIONS D

EASTON WOOD AVE PropCo,LLC	
8801 RIVER CROSSING blvd	
INDIANAPOLIS IN 46540	
JOB: EASTON COMMERCE PARK	
Palmer Township, Easton City	
Borough of Wilson	
NORTHAMPTON County, PA	
PIN: CHECK SHEET C-300	
CHECKED BY: DH	
DRAWN BY: CF	
DATE: 04-01-2023	
SCALE: 1:50	
DRAWING: C-301-D	
PROJECT: 2022-528	
SHIFT: 6 OF 19	

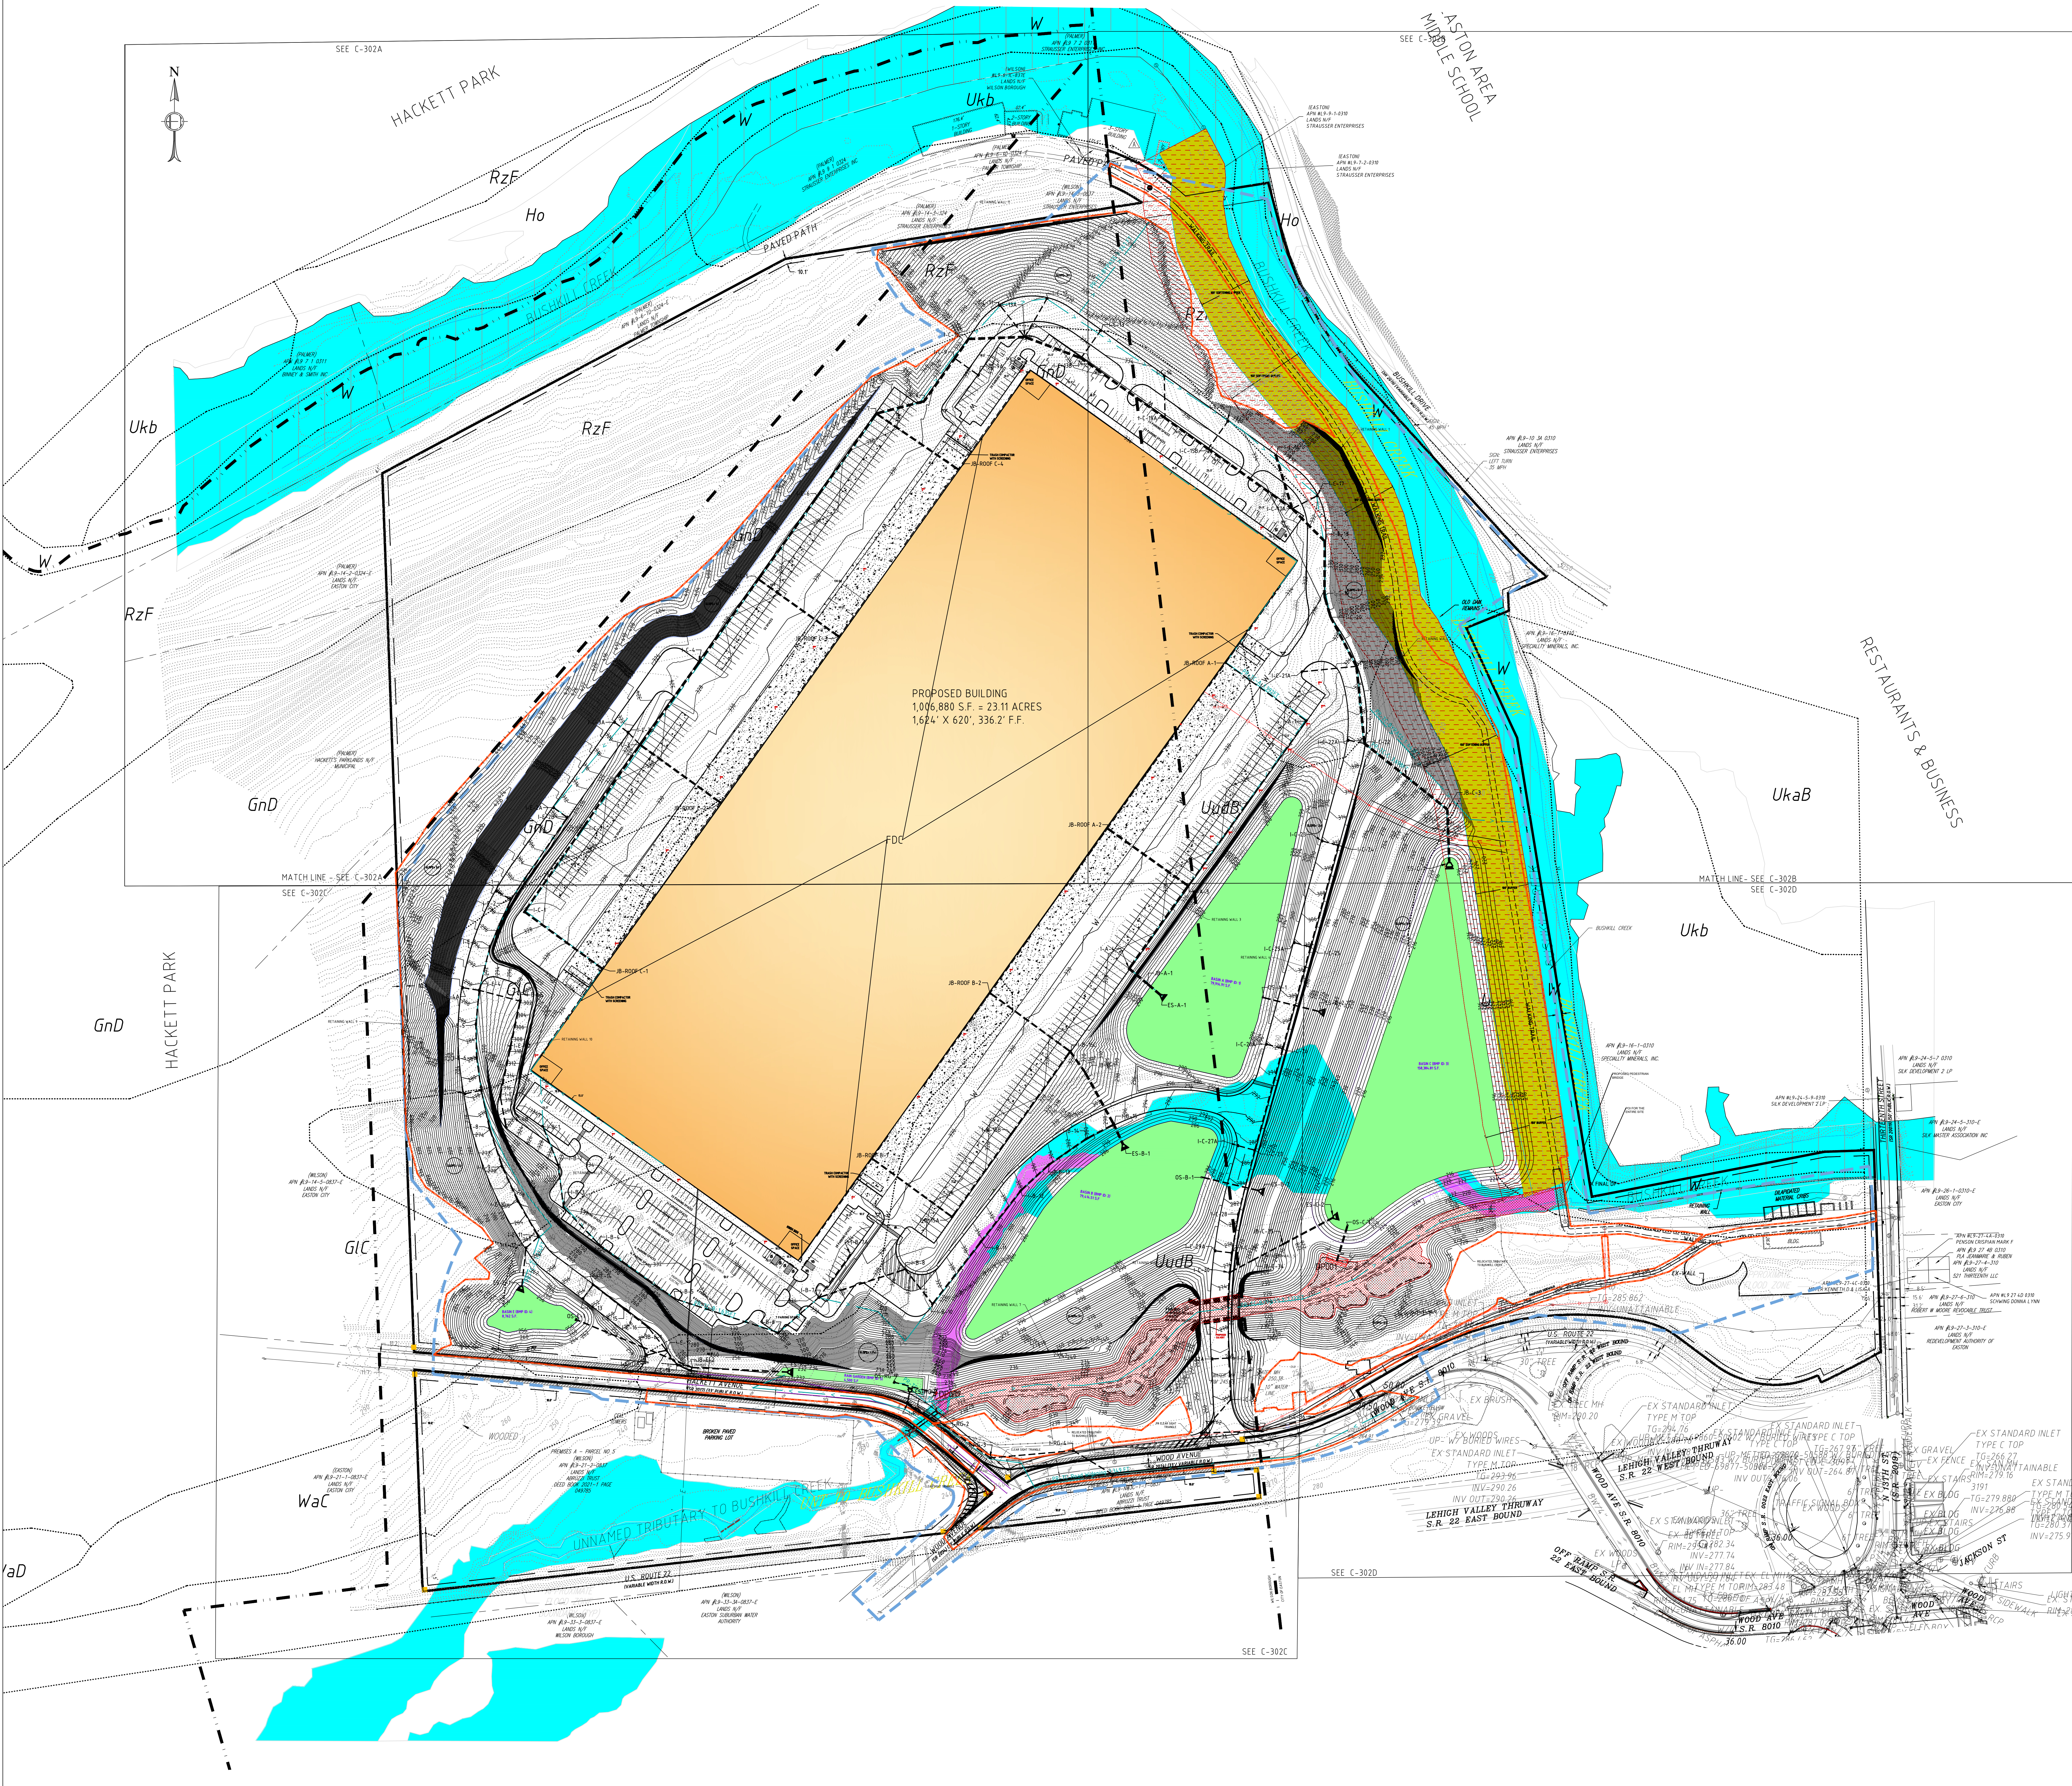


- PROPOSED FEATURES LEGEND**
- PROPOSED BUILDING
 - PROPOSED SIDEWALK
 - PROPOSED PARKING SPACES
 - PROPOSED CONTOUR
 - PROPOSED ELEC. LINE
 - PROPOSED WATER MAIN
 - PROPOSED SEWER MAIN AND MANHOLE
 - PROPOSED GAS MAIN
 - MITIGATED WETLAND
 - PROPOSED CONCRETE PAVING AREA
 - PROPOSED CURB
 - PROPOSED FENCE LINE
 - PROPOSED PAVEMENT MARKING
 - PROPOSED SETBACK
 - LIMIT OF DISTURBANCE (85.50 ACRES)
 - PROPOSED DRAINAGE EASEMENT (10.5 ACRES)
 - PROPOSED STORM PIPE AND INLET
 - PROPOSED SAND SECTION
 - PROPOSED PROJECT BOUNDARY (10.5 ACRES)
 - PROPOSED WETLANDS HATCH
 - BASIN HATCH
 - STREAM BUFFER ZONES
- EXISTING FEATURES LEGEND**
- EXISTING BOUNDARY WITH CORNER
 - EXISTING ADJACENT BOUNDARY LINE
 - EXISTING SETBACK
 - EXISTING BUILDING
 - EXISTING CONCRETE FEATURE
 - EXISTING MAJOR CONTOUR
 - EXISTING MINOR CONTOUR
 - EXISTING EDGE OF ASPHALT
 - EXISTING PAVEMENT MARKING WITH LABEL
 - EXISTING DRAINAGE
 - EXISTING FREE LINE
 - EXISTING STREAM
 - EXISTING GUARDRAIL
 - EXISTING SCALE
 - EXISTING WETLAND TBR (0.58 AC. TOTAL)
 - MODELED EXISTING 50-YEAR FLOOD


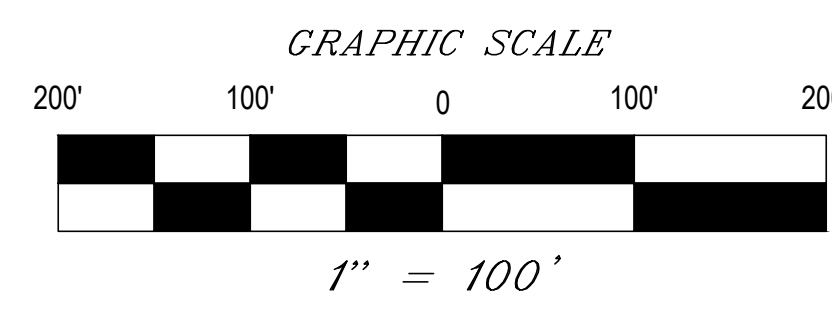


Before You Dig Anywhere in PENNSYLVANIA
STREET CALL 1-800-242-1775 TOLL FREE
NOTE:
The location of underground utilities shown on this plan are based on pavement markings by utility owners and surface facilities, and are approximate only. It shall be the contractor's responsibility to verify the exact location and depth of utilities prior to any earthmoving activities.
The Pennsylvania One-Call serial numbers for this project are: 20230511306, 20230511307, 20230511308, 20230511309

NO.	DATE	REVISION
1	04-01-2023	FINAL
2	04-01-2023	REVISED
3	04-01-2023	REVISED
4	04-01-2023	REVISED
5	04-01-2023	REVISED
6	04-01-2023	REVISED
7	04-01-2023	REVISED
8	04-01-2023	REVISED
9	04-01-2023	REVISED
10	04-01-2023	REVISED

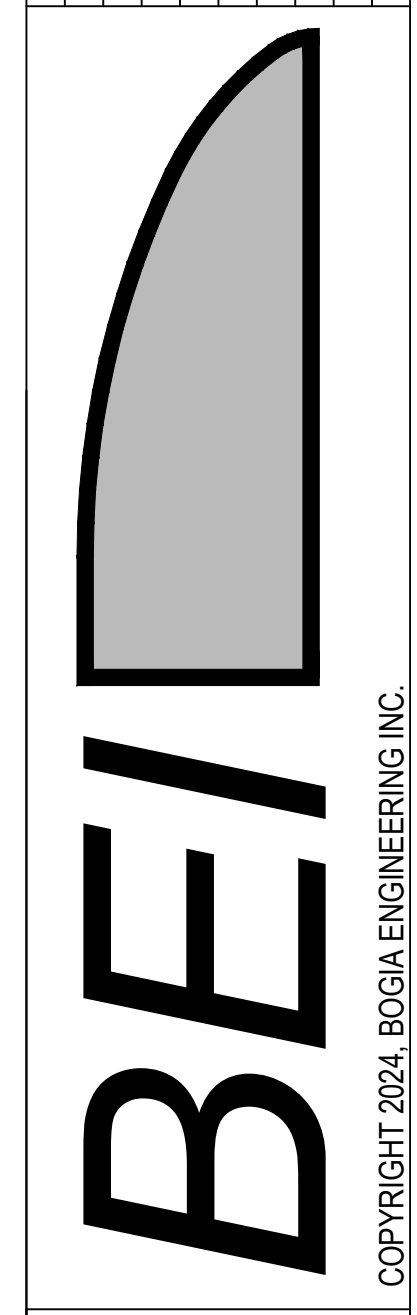


BOGIA ENGINEERING INC.
1340 PENN AVE NW
PHONE: 610-678-3071 FAX: 610-678-3517
WWW.BOGIAENG.COM
EASTON COMMERCE PARK
PCSM PROPOSED PLAN
EASTON WOOD AVE PROJECT LLC
8801 RIVER CROSSING Blvd
INDIANAPOLIS, IN 46540
JOB: EASTON COMMERCE PARK
Palmer Township, Easton City
Borough of Wilson
NORTHAMPTON County, PA
PIN: CHECK SHEET C-300
CHECKED BY: DH
OF
DRAWN BY: DH
DATE: 04-01-2023
SCALE: 1:100
DRAWING: C-302
PROJECT: 2022-528
SHEET: 7 OF 19

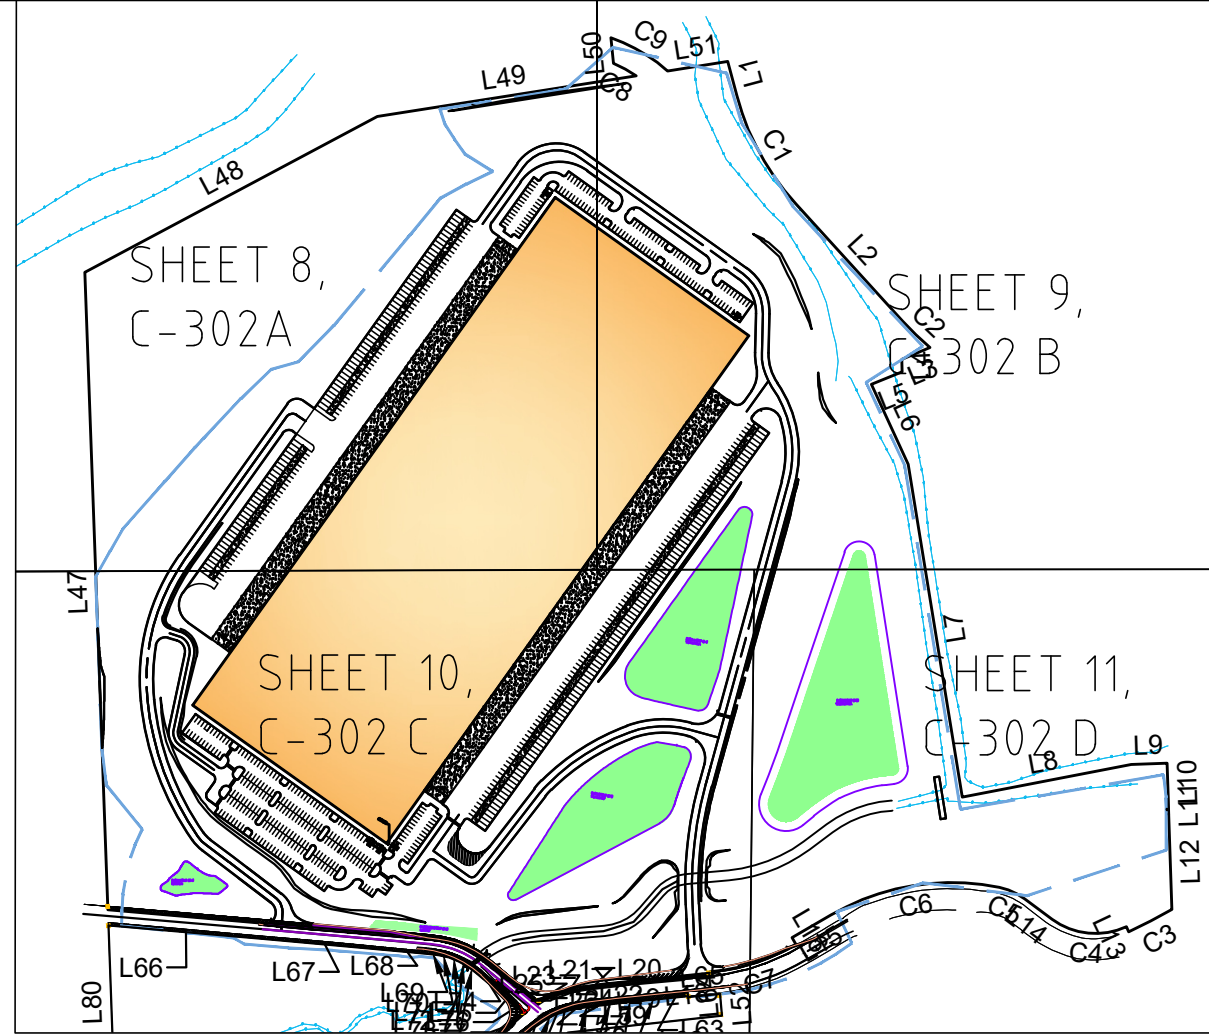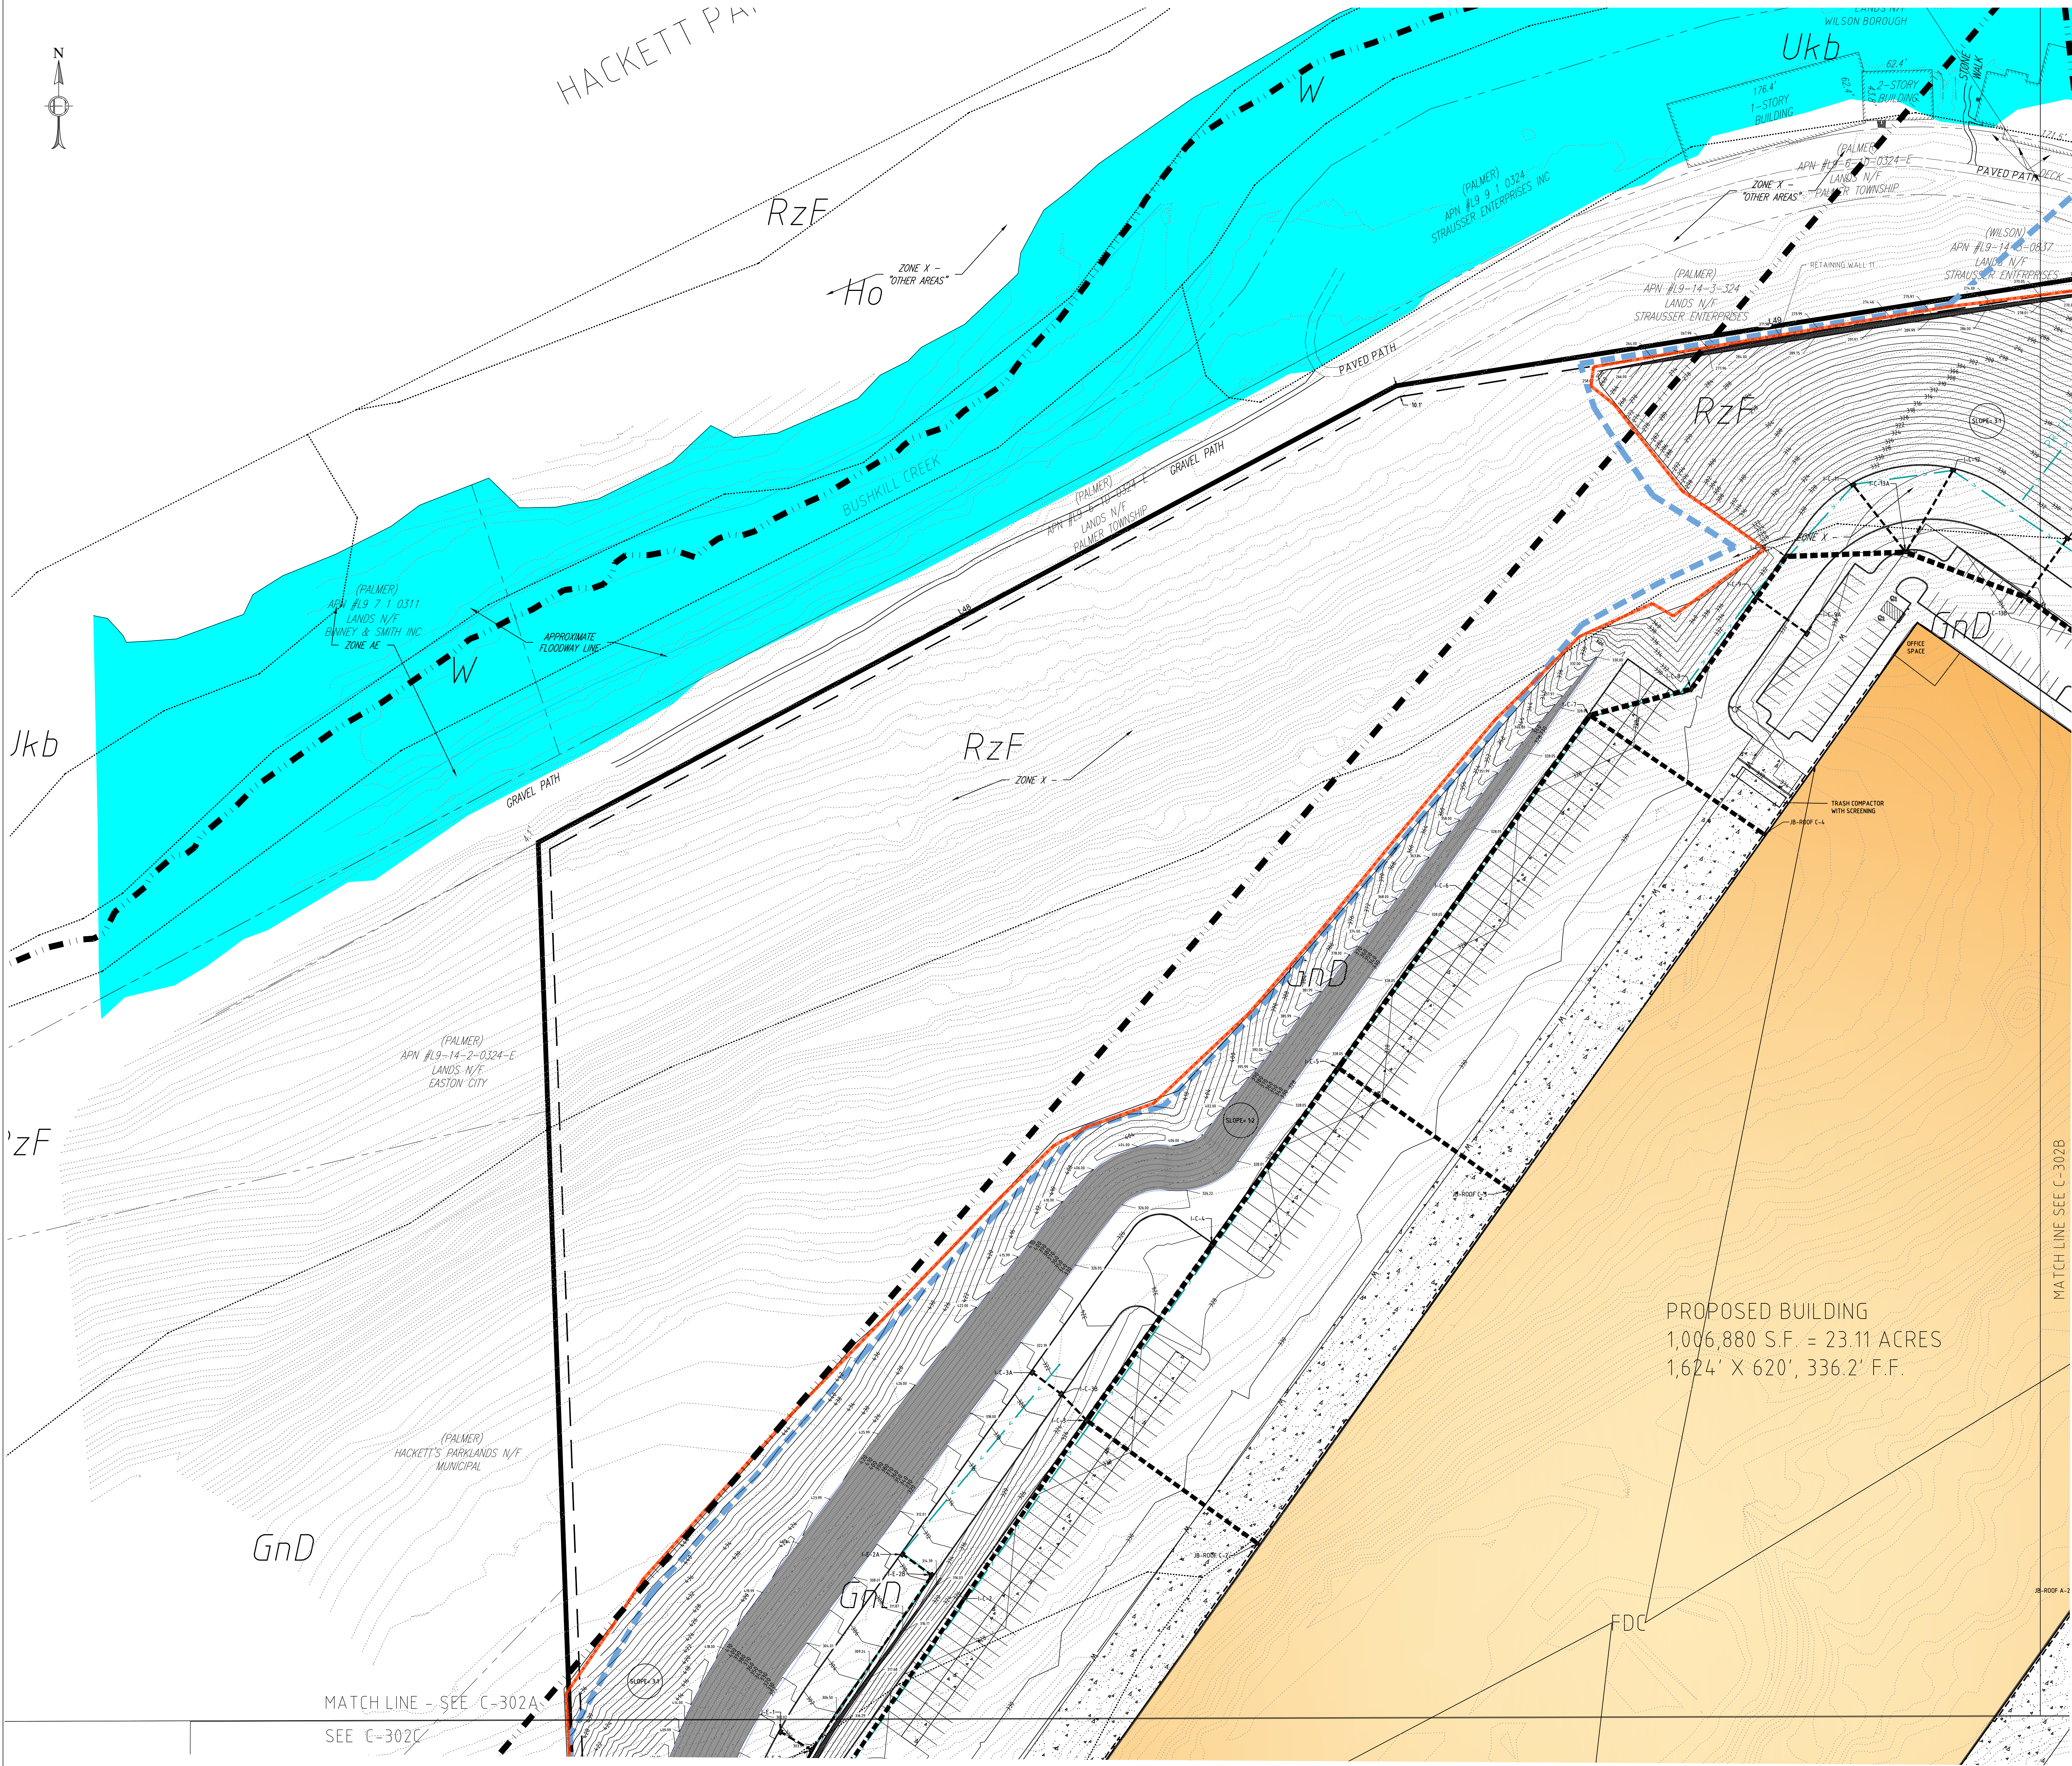







- PROPOSED FEATURES LEGEND:
- PROPOSED BUILDING
 - PROPOSED SIDEWALK
 - PROPOSED PARKING SPACES
 - PROPOSED CONTOUR
 - PROPOSED ELECTRIC LINE
 - PROPOSED WATER MAIN
 - PROPOSED SEWER MAIN AND MANHOLE
 - PROPOSED GAS MAIN
 - PROPOSED SIGN
 - PROPOSED CONCRETE PAVING AREA
 - PROPOSED CURB
 - PROPOSED FENCE LINE
 - PROPOSED PAVED/UNPAVED PARKING
 - PROPOSED SETBACK
 - LIMIT OF DISTURBANCE (80.00 ACRES)
 - PROPOSED BUILDING
 - PROPOSED STORM PUMP AND PUMP
 - PROPOSED END SECTION
 - PROPOSED PROJECT BOUNDARY (115.6 ACRES)
 - PROPOSED WETLANDS HATCH
 - BASIN HATCH
 - STREAM BUFFER ZONES

- EXISTING FEATURES LEGEND:
- EXISTING BOUNDARY WITH CORNER
 - EXISTING LEGAL RIGHT-OF-WAY
 - EXISTING ADJOINING BOUNDARY LINE
 - EXISTING SETBACK
 - EXISTING BUILDING
 - EXISTING CONCRETE FEATURE
 - EXISTING MAJOR CONTOUR
 - EXISTING MINOR CONTOUR
 - EXISTING CURB OF ASPHALT
 - EXISTING FENCE LINE
 - EXISTING FURNITURE MARKING WITH LABEL
 - EXISTING SIGN
 - EXISTING STORM PUMP WITH LABEL
 - EXISTING STREAM
 - EXISTING GUARDRAIL
 - EXISTING SOILS
 - EXISTING WETLAND TBR (8.06 AC. TOTAL)
 - MODELS EXISTING 100-YEAR FLOOD

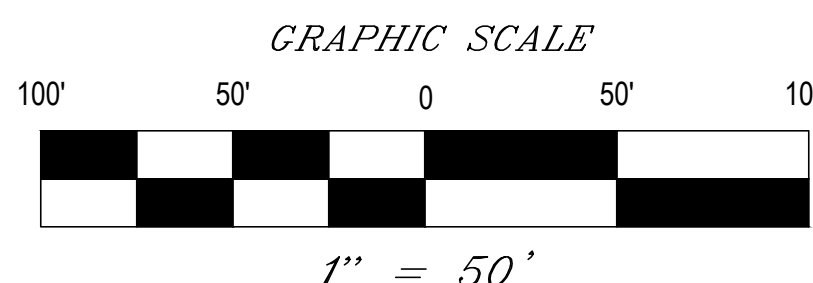

Before You Dig Anywhere in PENNSYLVANIA
STREET CALL 1-800-342-1776 TOLL FREE
NOTE:
The location of underground utilities shown on this plan are based on pavement markings by utility owners and surface facilities, and are approximate only. It shall be the contractor's responsibility to verify the exact location and depth of utilities prior to any earthmoving activities.
The Pennsylvania One-Call serial numbers for this project are: 20230511306, 20230511307, 20230511308, 20230511309


NO.	DATE	REVISION
1	04-01-2023	FINAL PLAN
2	04-01-2023	REVISION 1
3	04-01-2023	REVISION 2
4	04-01-2023	REVISION 3
291	04-01-2023	REVISION 290
292	04-01-2023	REVISION 291</

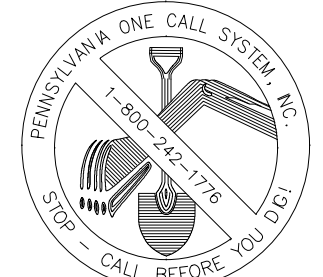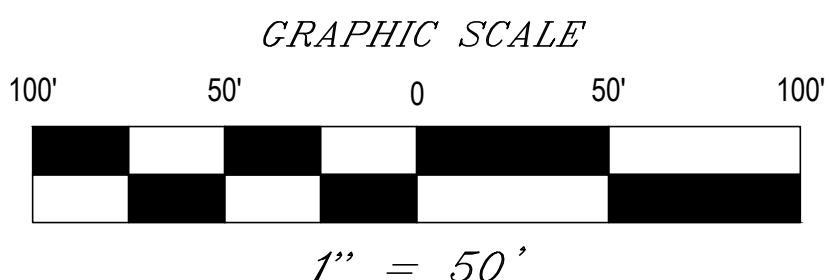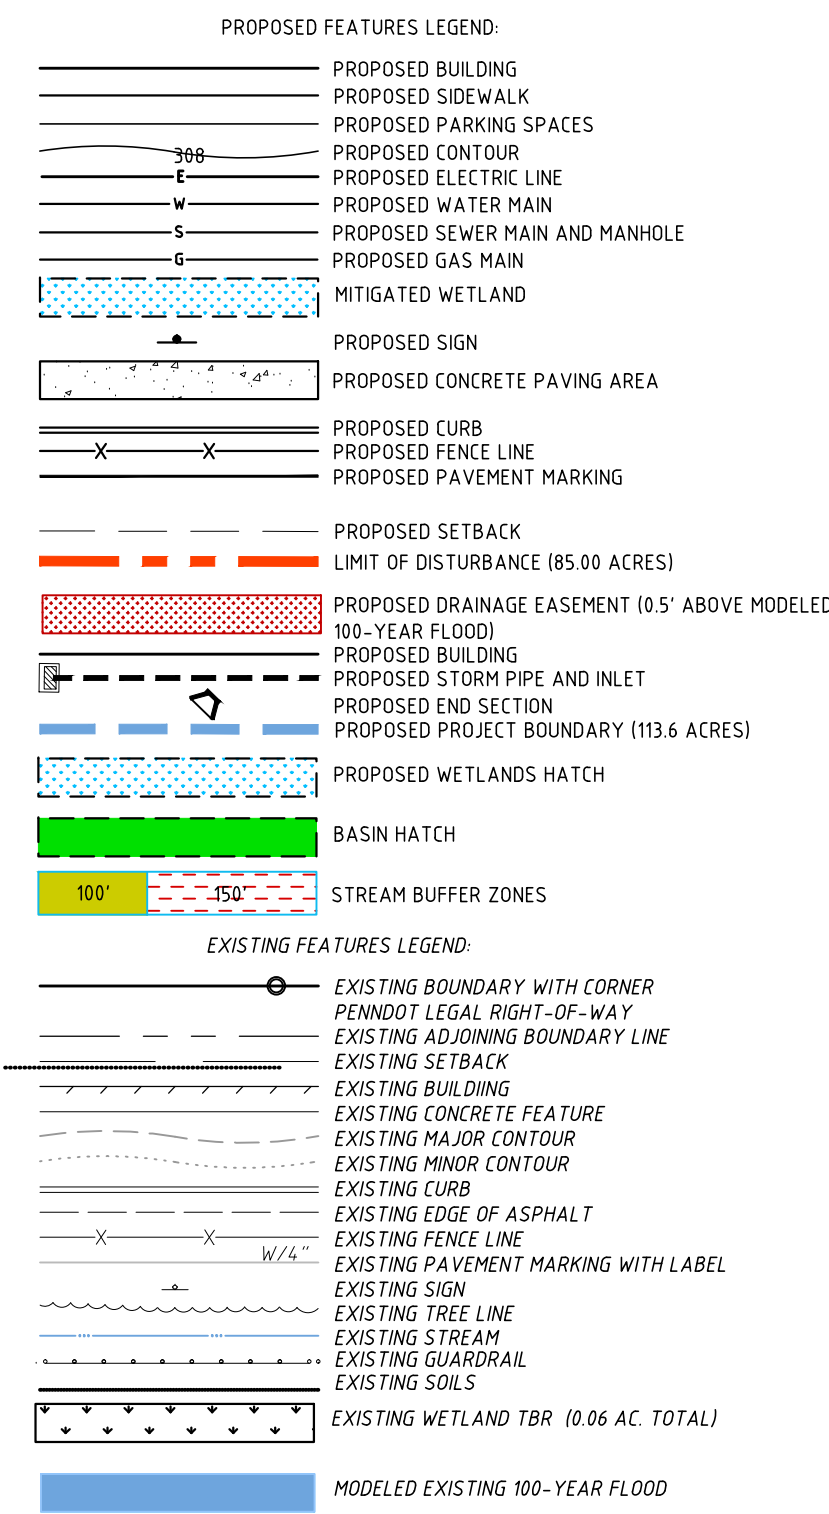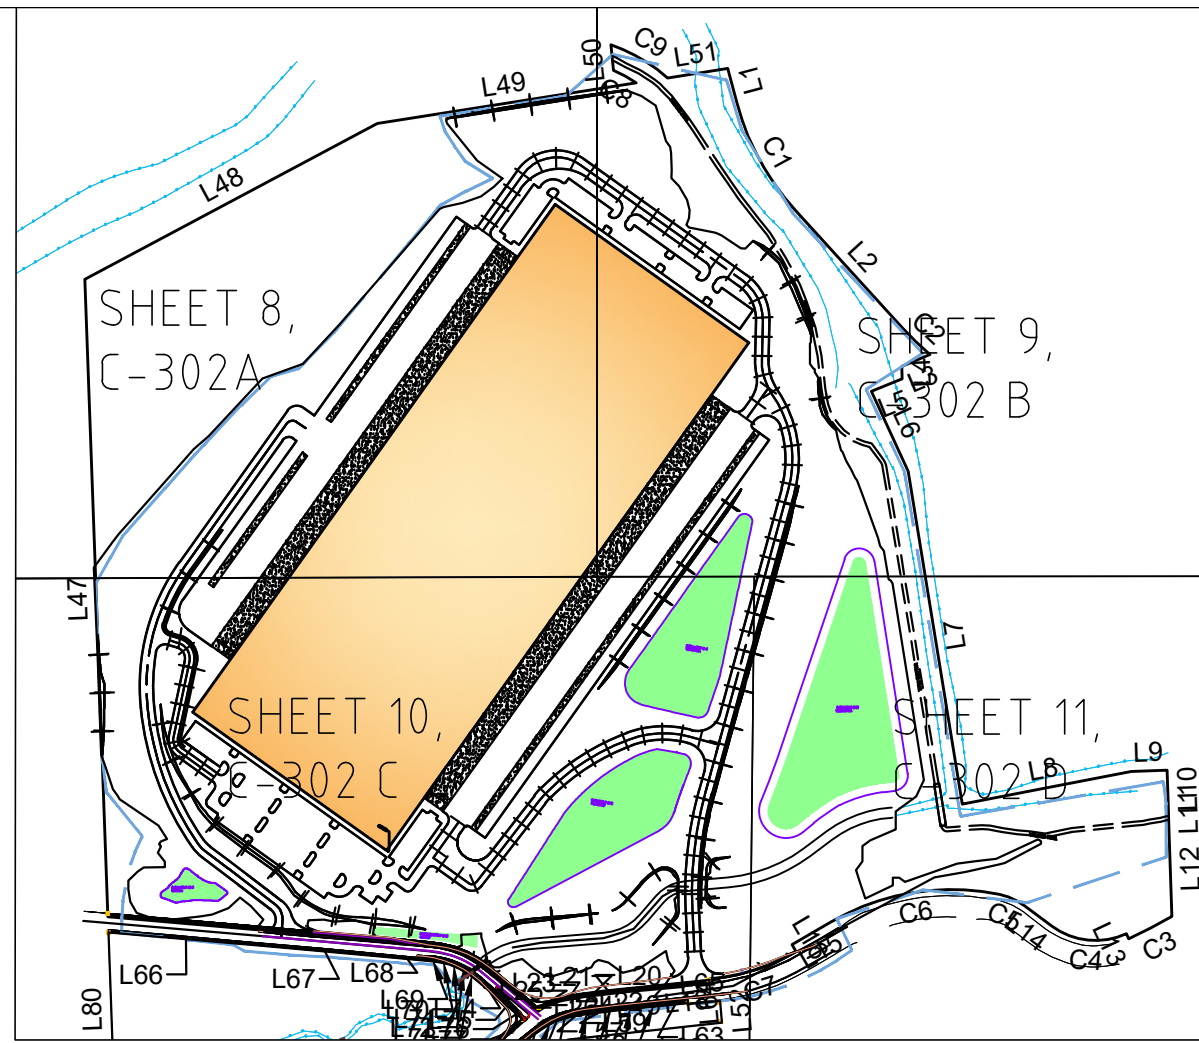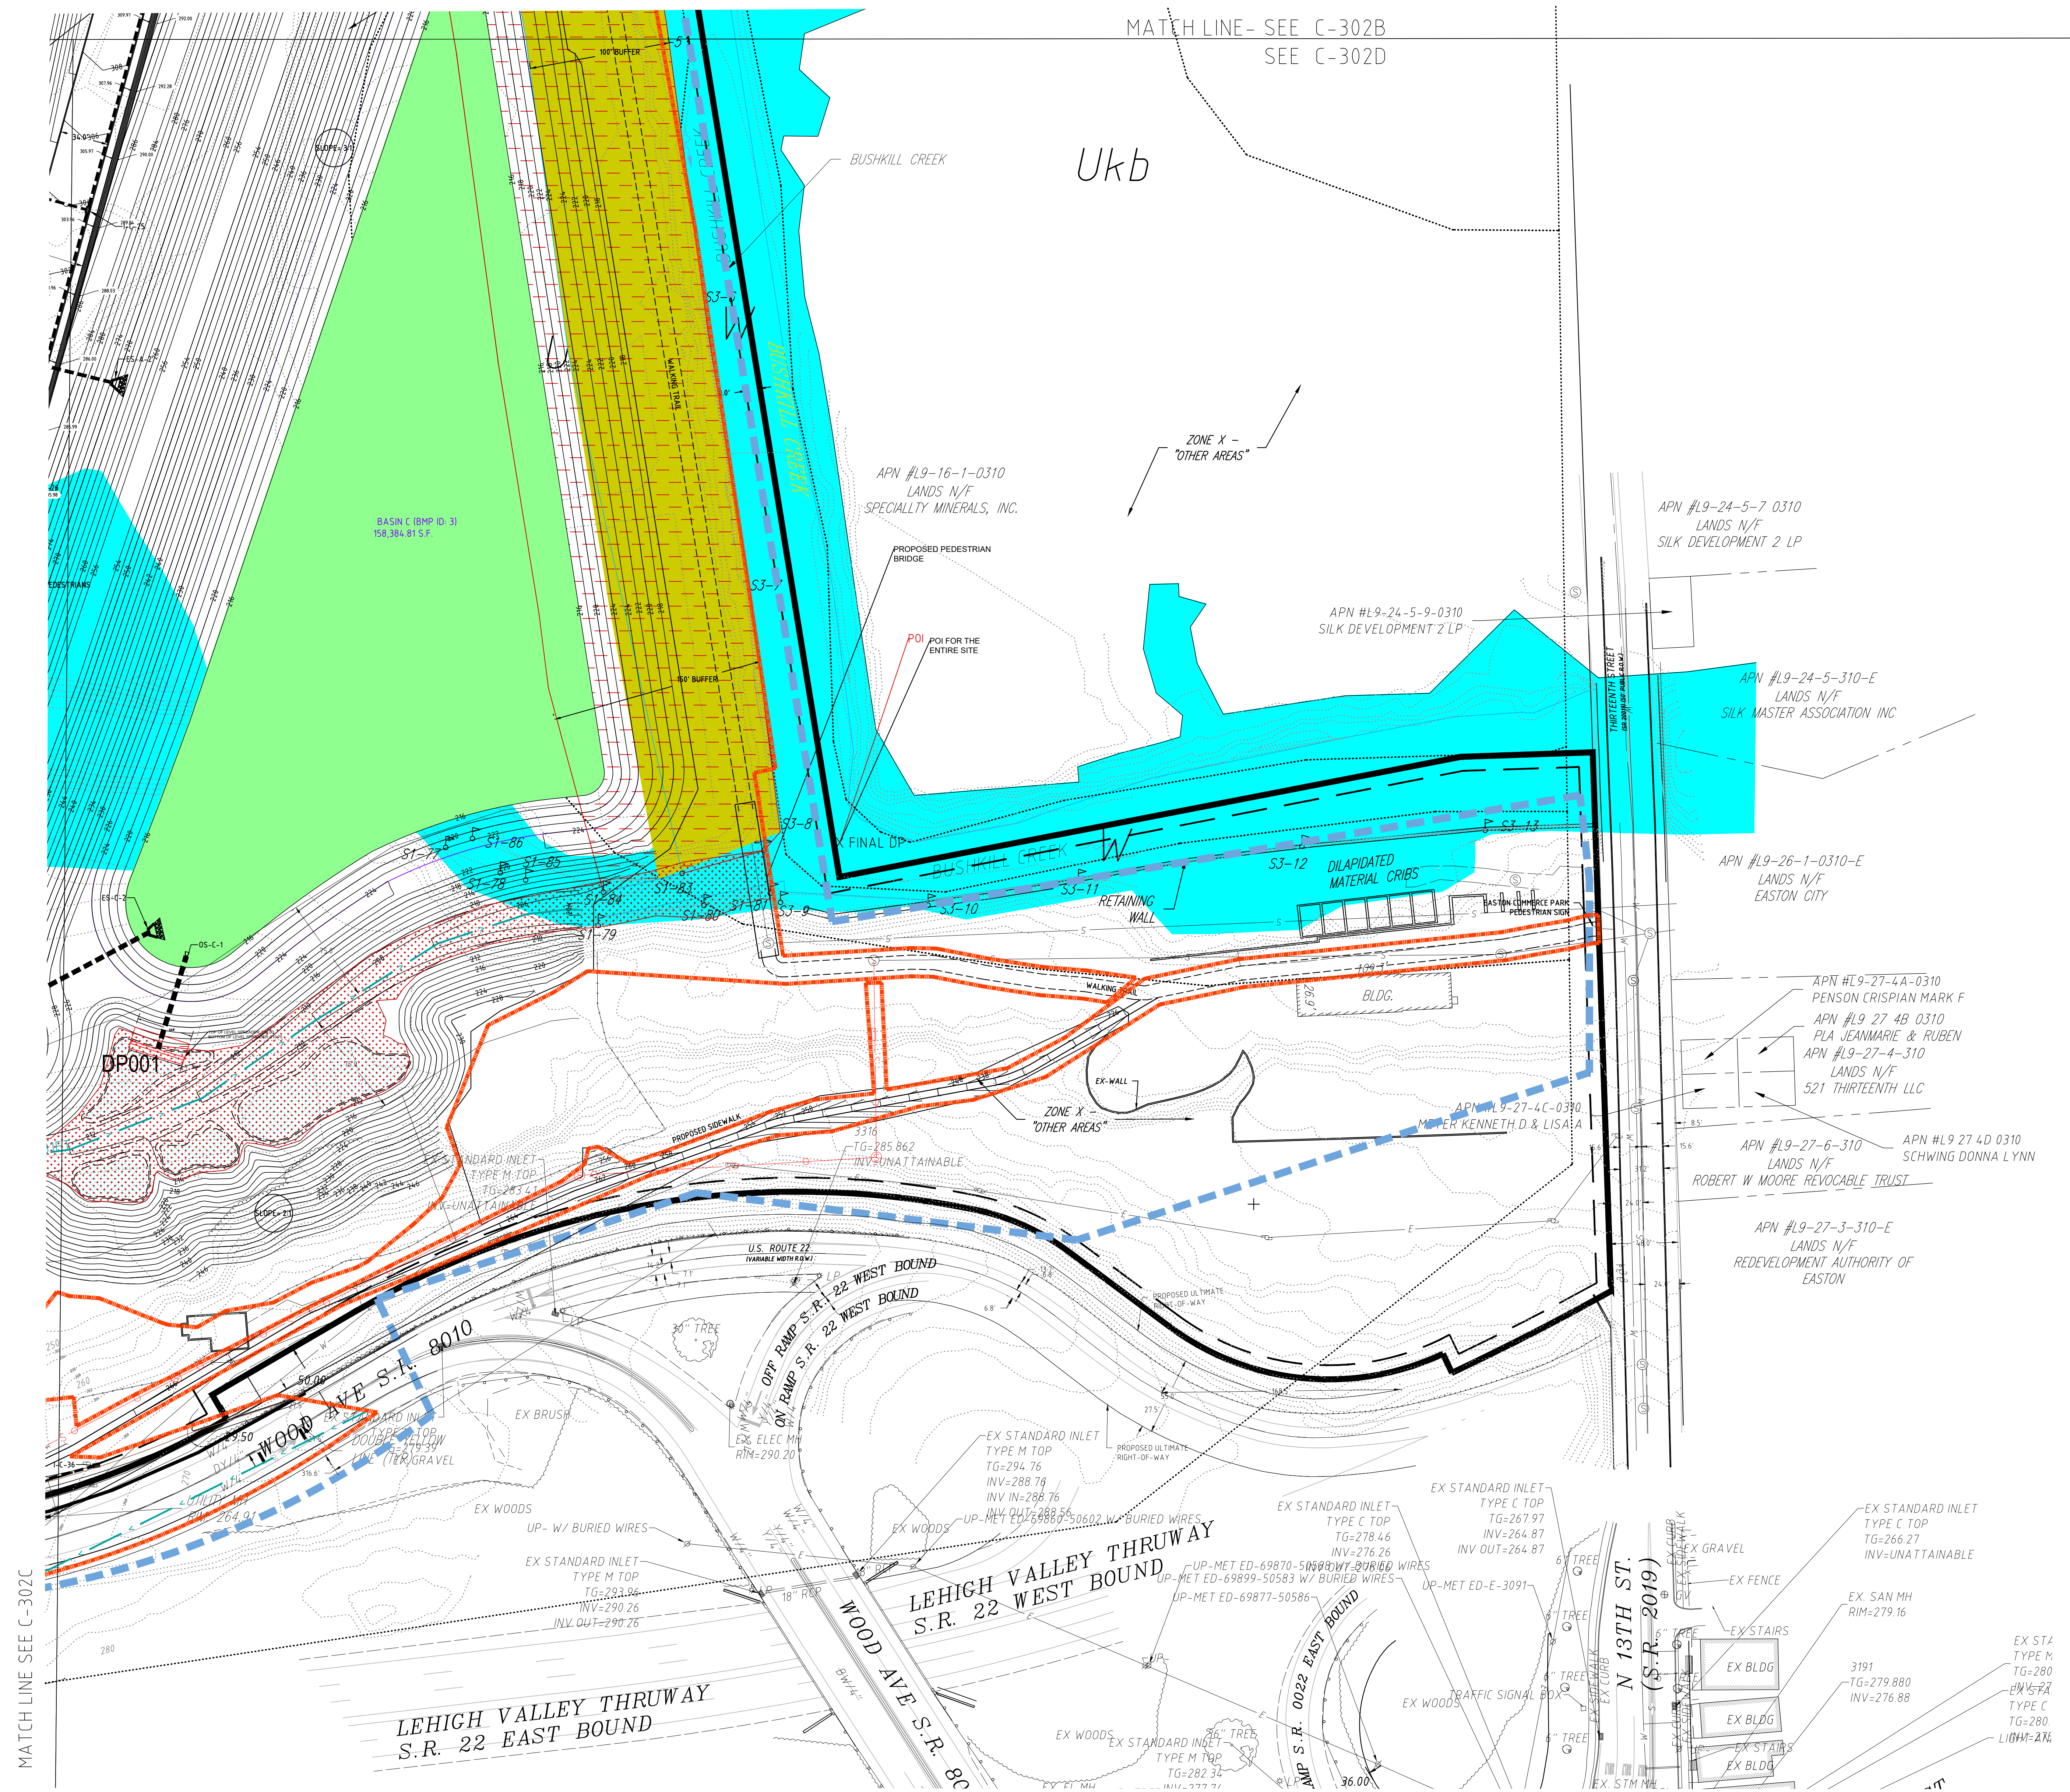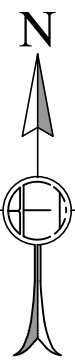

Before You Dig Anywhere in PENNSYLVANIA
STOP! CALL 1-800-242-1776 TOLL FREE

NOTE:
The location of underground utilities shown on this plan are based on government markings by utility owners and surface facilities, and are approximate only. It shall be the contractor's responsibility to verify the exact location and depth of utilities prior to any earthmoving activities.
The Pennsylvania One-Call serial numbers for this project are: 20230011306, 20230011307, 20230011308, 20230011309


NO.	DATE	REVISION
1		
2		
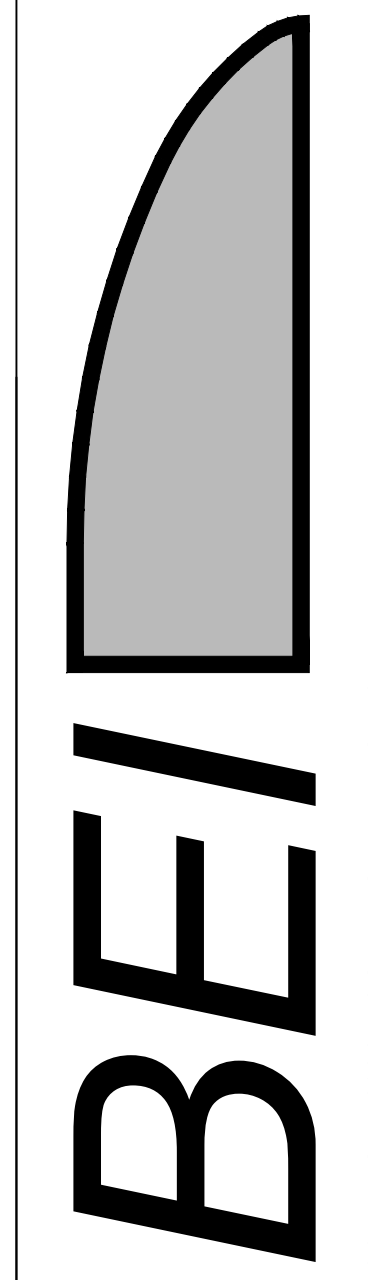


BOGIA ENGINEERING INC.
1340 PENN AVE WYOMING PA 19380
PHONE: 610-678-3071 FAX: 610-678-3517
WWW.BOGIAENG.COM

FINAL PLAN
EASTON COMMERCE PARK
PCSM PROPOSED PLAN-D

EASTON WOOD AVE PROJ CO. LLC
8801 RIVER CROSSING Blvd
INDIANAPOLIS IN 46540
JOB: EASTON COMMERCE PARK
Palmer Township, Easton City
Borough of Wilson
NORTHAMPTON County, PA
PIN: CHECK SHEET C-300
CHECKED BY: DH
DATE: 04-01-2023
SCALE: 1" = 50'
DRAWING: C-302D
PROJECT: 2022-528
SHEET: 11 OF 19

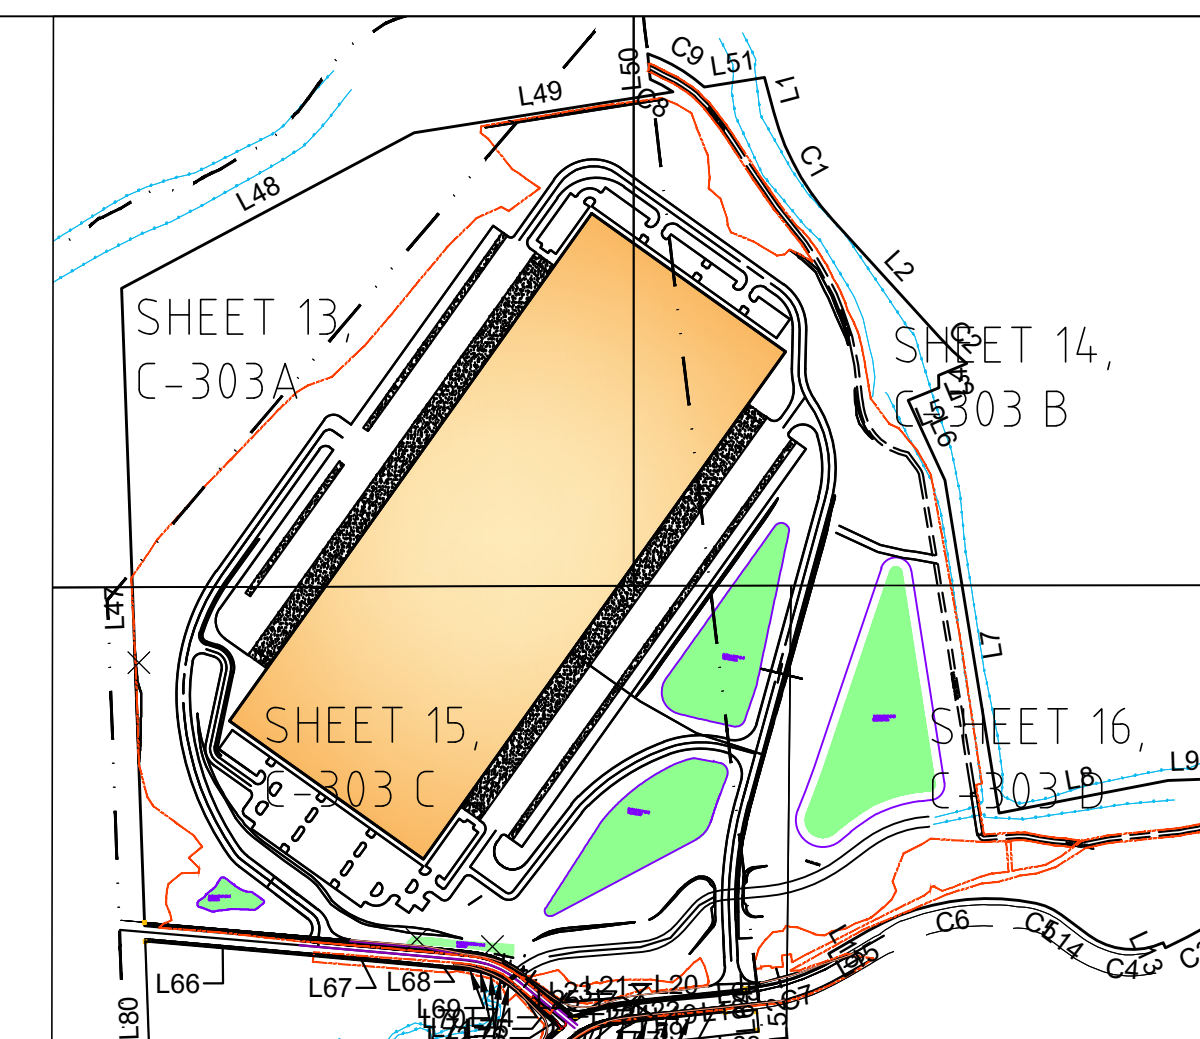

DATE	05/23/2024	PER NORTHAMPTON COUNTY CONSERVATION DISTRICT REVIEW
DATE	05/23/2024	PER BORDOUGH COUNTY LTPC COMMENTS
DATE	09/20/2024	PER BORDOUGH COUNTY COMMENTS
DATE	09/20/2024	PER COUNTY COMMENTS

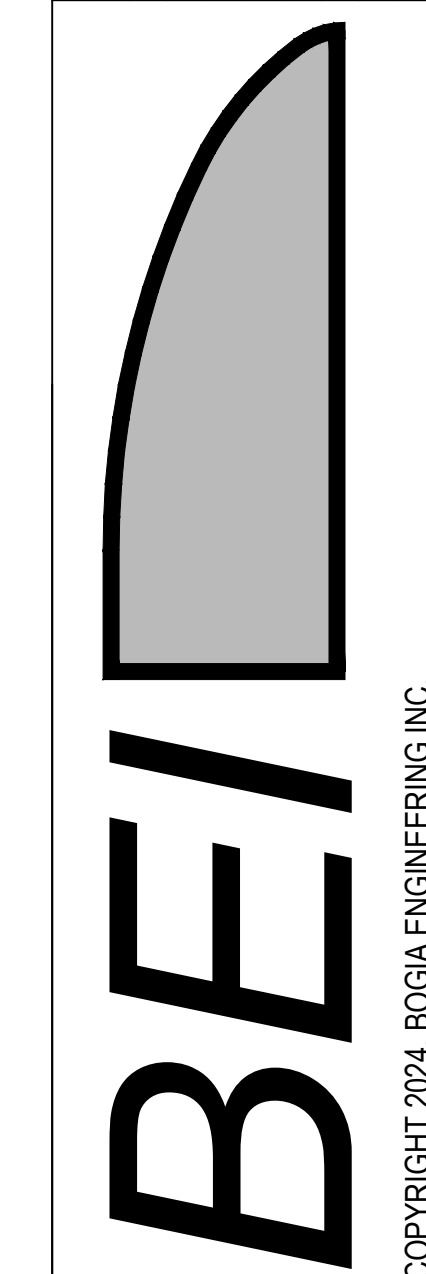

COPYRIGHT 2024 BOGIA ENGINEERING INC

BOGA ENGINEERING INC.
 1340 PENN AVE WYOMISSING, PA 19810
 PHONE: 610 608-3517
 WWW.BOGAENG.COM
 FINAL PLAN
 EASTON COMMERCE PARK
LANDSCAPING PLAN-A

PROPOSED FEATURES LEGEND

- PROPOSED SIDEWALK
- PROPOSED PARKING SPACES
- PROPOSED CURB
- PROPOSED FENCE LINE
- PROPOSED PAVEMENT MARKING
- LINE OF DISTURBANCE (100 ACRES)
- PROPOSED BUILDING
- PROPOSED CONCRETE FUTURE
- PROPOSED MAJOR CULVERT
- PROPOSED MINOR CULVERT
- EXISTING CURB
- EXISTING SIDE OF ASPHALT
- EXISTING FENCE LINE
- EXISTING PAVEMENT MARKING WITH LABEL
- EXISTING SIGN
- EXISTING STREAM
- EXISTING GUARDRAIL
- EXISTING SOILS

EXISTING FEATURES LEGEND

- EXISTING BOUNDARY WITH CORNER
- EXISTING LEGAL RIGHT-OF-WAY
- EXISTING ADJOINING BOUNDARY LINE
- EXISTING FENCE
- EXISTING BUILDING
- EXISTING CONCRETE FUTURE
- EXISTING MAJOR CULVERT
- EXISTING MINOR CULVERT
- EXISTING CURB
- EXISTING SIDE OF ASPHALT
- EXISTING FENCE LINE
- EXISTING PAVEMENT MARKING WITH LABEL
- EXISTING SIGN
- EXISTING STREAM
- EXISTING GUARDRAIL
- EXISTING SOILS

GRAPHIC SCALE


1" = 50'



Before You Dig Anywhere in PENNSYLVANIA
STOP! CALL 1-800-242-1776 TOLL FREE

NOTE:
The location of underground utilities shown on this plan are based on pavement markings by utility owners and surface facilities, and are approximate only. It shall be the contractors' responsibility to verify the exact location and depth of utilities prior to any earthmoving activities.

The Pennsylvania One-Call serial numbers for this project are: 202300111706, 202300111302, 202300111304

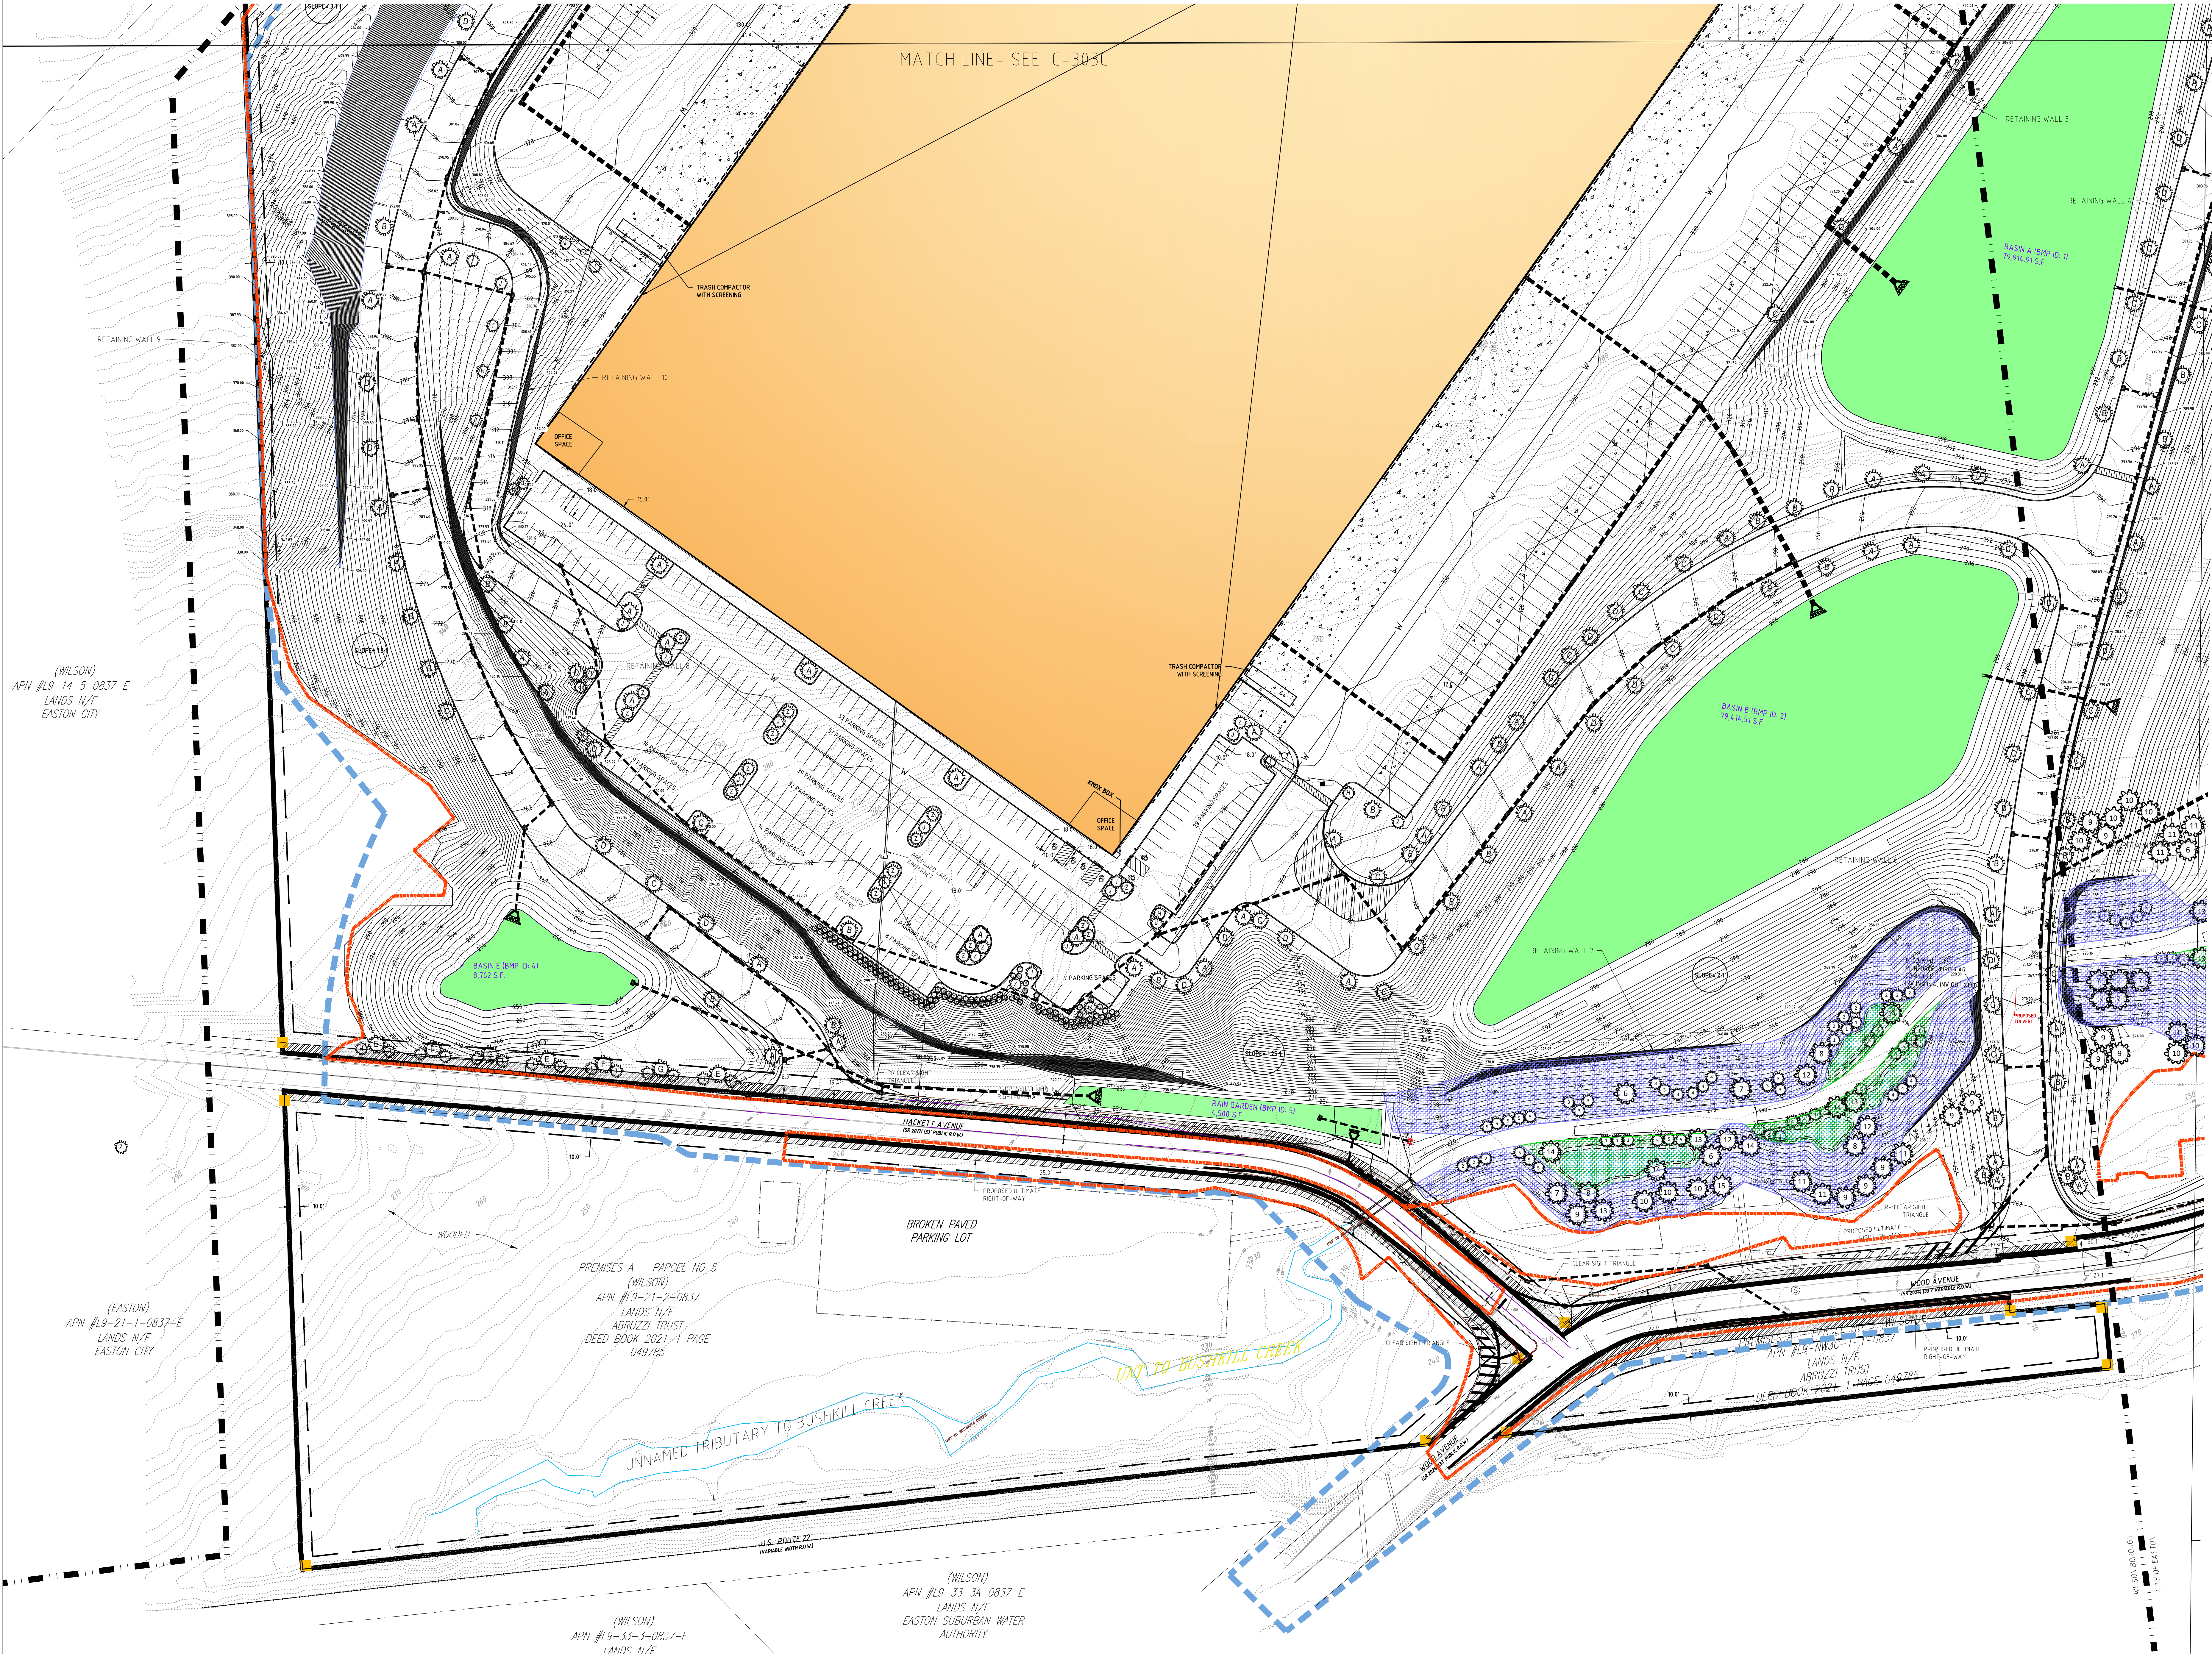

SHEET 13, C-303A

SHEET 14, C-303B

SHEET 15, C-303C

SHEET 16, C-303D

ERNMX-232 PA VALLEY & RIDGE PROVINCE OBI MIX

MIX COMPOSITION

35.0% CAREX VULPINODEA, PA ECOTYPE (FOX SEDGE, PA ECOTYPE)

18.8% CAREX LURIDA, PA ECOTYPE (LURID SEDGE, PA ECOTYPE)

16.0% CAREX SCOPARIA, PA ECOTYPE (BLUNT BROOM SEDGE, PA ECOTYPE)

12.2% CAREX CRINITA, PA ECOTYPE (FRINGED SEDGE, PA ECOTYPE)

5.0% ELYMUS VIRGINICUS, PA ECOTYPE (VIRGINIA WILDRYE, PA ECOTYPE)

4.0% VERBENA HASTATA, PA ECOTYPE (BLUE VERVAIN, PA ECOTYPE)

3.8% JUNCUS EFFUSUS (SOFT RUSH)

2.0% ASCLEPIAS INCARNATA, PA ECOTYPE (SWAMP MILKWEED, PA ECOTYPE)

1.0% ASTER PUNICEUS, PA ECOTYPE (PURPLESTEM ASTER, PA ECOTYPE)

1.0% BIDENS CERNUA, PA ECOTYPE (NOODLING BUR MARIGOLD, PA ECOTYPE)

1.0% CAREX LUPULINA, PA ECOTYPE (HOP SEDGE, PA ECOTYPE)

1.0% HELENUM AUTUMNALE, PA ECOTYPE (COMMON SNEEZEWEED, PA ECOTYPE)

0.7% EUPATORIUM PERFORIATUM, PA ECOTYPE (BONESET, PA ECOTYPE)

0.7% VERBENA NOVEDACEDENS, PA ECOTYPE (NEW YORK BONEWEED, PA ECOTYPE)

0.5% ALISMA SUBCORDATUM, PA ECOTYPE (IMMO PLANTAIN, PA ECOTYPE)

0.5% SCORPUS CYPERINUS, PA ECOTYPE (WOOLGRASS, PA ECOTYPE)

0.3% EUPATORIUM FISTULOSUM, PA ECOTYPE (LOOSE PYLE WEED, PA ECOTYPE)

0.3% PENTHORUM SEDOIDES, PA ECOTYPE (ITCH STONECROP, PA ECOTYPE)

SEEDING RATE: 20 LB PER ACRE WITH A COVER CROP FOR A COVER CROP USE ONE OF THE FOLLOWING GRAIN RYE (1 SEP TO 30 APR, 30 LBS/ACRE), JAPANESE MILLET (1 MAY TO 31 AUG, 10 LBS/ACRE), OR BARNYARD GRASS (1 MAY TO 31 AUG, 10 LBS/ACRE)

ERNMX-233 PA VALLEY & RIDGE PROVINCE RIPARIAN MIX

MIX COMPOSITION

25.0% ZANUNCULUS LANDESTINUM, TIDGA (DEERTONGUE, TIDGA)

12.6% SORGHASTRUM NUTANS, NEBRASKA 54 (INDIANGRASS, NEBRASKA 54)

11.0% SCHIZACHYRIUM SCOPARIUM, FORT INDIANTOWN GAP-PA ECOTYPE (LITTLE BLUESTEM, FORT INDIANTOWN GAP-PA ECOTYPE)

10.8% ANDROPOGON GERARDI, NIAGARA (BIG BLUESTEM, NIAGARA)

10.0% ELYMUS VIRGINICUS, PA ECOTYPE (VIRGINIA WILDRYE, PA ECOTYPE)

10.0% ELYMUS VIRGINICUS, MADISON (VIRGINIA WILDRYE, MADISON)

5.0% CAREX VULPINODEA, PA ECOTYPE (FOX SEDGE, PA ECOTYPE)

3.0% JUNCUS EFFUSUS (SOFT RUSH)

2.0% AGROSTIS PERENNANS, ALBANY PINE BUSH-NY ECOTYPE (AUTUMN BENTGRASS, ALBANY PINE BUSH-NY ECOTYPE)

2.0% ASCLEPIAS INCARNATA, PA ECOTYPE (SWAMP MILKWEED, PA ECOTYPE)

2.0% HELIOPSIS HELIANTHOIDES, PA ECOTYPE (SUNFLOWER, PA ECOTYPE)

2.0% VERBENA HASTATA, PA ECOTYPE (BLUE VERVAIN, PA ECOTYPE)

0.7% VERBENA NOVEDACEDENS, PA ECOTYPE (NEW YORK BONEWEED, PA ECOTYPE)

0.6% ASTER NOVAE-ANGLIAE, PA ECOTYPE (NEW ENGLAND ASTER, PA ECOTYPE)

0.5% ASTER PRENANTHOIDES, PA ECOTYPE (LIZARD ASTER, PA ECOTYPE)

0.5% ASTER PUNICEUS, PA ECOTYPE (PURPLESTEM ASTER, PA ECOTYPE)

0.5% ASTER UMBELLATUS, PA ECOTYPE (FLAT TOPPED WHITE ASTER, PA ECOTYPE)

0.5% MONARDA FISTULOSA, FORT INDIANTOWN GAP-PA ECOTYPE (WILD BERGAMOT, FORT INDIANTOWN GAP-PA ECOTYPE)

0.5% HELENUM AUTUMNALE, PA ECOTYPE (COMMON SNEEZEWEED, PA ECOTYPE)

0.5% EUPATORIUM FISTULOSUM, PA ECOTYPE (LOOSE PYLE WEED, PA ECOTYPE)

0.3% EUPATORIUM FISTULOSUM, PA ECOTYPE (LOOSE PYLE WEED, PA ECOTYPE)

SEEDING RATE: 20 LBS/ACRE WITH 30 LBS/ACRE OF A COVER CROP. FOR A COVER CROP USE EITHER GRAIN RYE (1 JAN TO 31 JUL) OR GRAIN RYE (1 AUG TO 31 DEC).

PROPOSED FEATURES LEGEND

PROPOSED BUILDING

PROPOSED SIDEWALK

PROPOSED PARKING SPACES

PROPOSED DRIVEWAY

PROPOSED UTILITY LINE

PROPOSED WATER MAIN

PROPOSED SEWER MAIN AND MANHOLE

PROPOSED SIGN

PROPOSED CONCRETE PAVING AREA

PROPOSED CURB

PROPOSED FENCE LINE

PROPOSED PATENT PARKING

PROPOSED SETBACK

LIMIT OF DISTURBANCE (85.00 ACRES)

PROPOSED DRAINAGE EASEMENT (8.5' ABOVE MODELED 100-YEAR FLOOD)

PROPOSED BUILDING

PROPOSED STORM PIPE AND INLET

PROPOSED TWO SECTION

PROPOSED PROJECT BOUNDARY (016.6 ACRES)

MITIGATED WETLAND

PROPOSED SEEDING AREA - ERNMX - 232

PROPOSED RIPARIAN BUFFER

PROPOSED SEEDING AREA - ERNMX - 233

STREAM BUFFER ZONES

EXISTING FEATURES LEGEND

EXISTING BOUNDARY WITH CORNER

PENNYO LEGAL RIGHT-OF-WAY

EXISTING ALONGSIDE BOUNDARY LINE

EXISTING SETBACK

EXISTING BUILDING

EXISTING CONCRETE FEATHER

EXISTING MAJOR CONTOUR

EXISTING MINOR CONTOUR

EXISTING CURB

EXISTING FENCE LINE

EXISTING EDGE OF ASPHALT

EXISTING PAVEMENT PARKING WITH LABEL

EXISTING SIGN

EXISTING TREE LINE

EXISTING STREAM

EXISTING GUARDRAIL

EXISTING DRAIN

MODELED EXISTING 100-YEAR FLOOD

GRAPHIC SCALE

100' 50' 0' 50' 100'

1" = 50'

BEI

BOGA ENGINEERING INC.

134 PENN AVE WYOMISSING, PA 19380

PHONE: 610-676-3071 FAX: 610-676-3517

WWW.BOGAENG.COM

FINAL PLAN

EASTON COMMERCE PARK

LANDSCAPING PLAN-C

EASTON WOOD AVE ProjCo LLC

8801 RIVER CROSSING Blvd

INDIANAPOLIS IN 46540

JOB: EASTON COMMERCE PARK

Palmer Township, Easton City

Borough of Wilson

NORTHAMPTON County, PA

PIN: CHECK SHEET C-300

CHECKED BY: DH

DRAWN BY: CF

DATE: 04-01-2023

SCALE: 1" = 50'

DRAWING: C-303C


PROJECT: 2022-528

SHEET: 15 OF 19



MATCH LINE - SEE C-303B

SEE C-303D

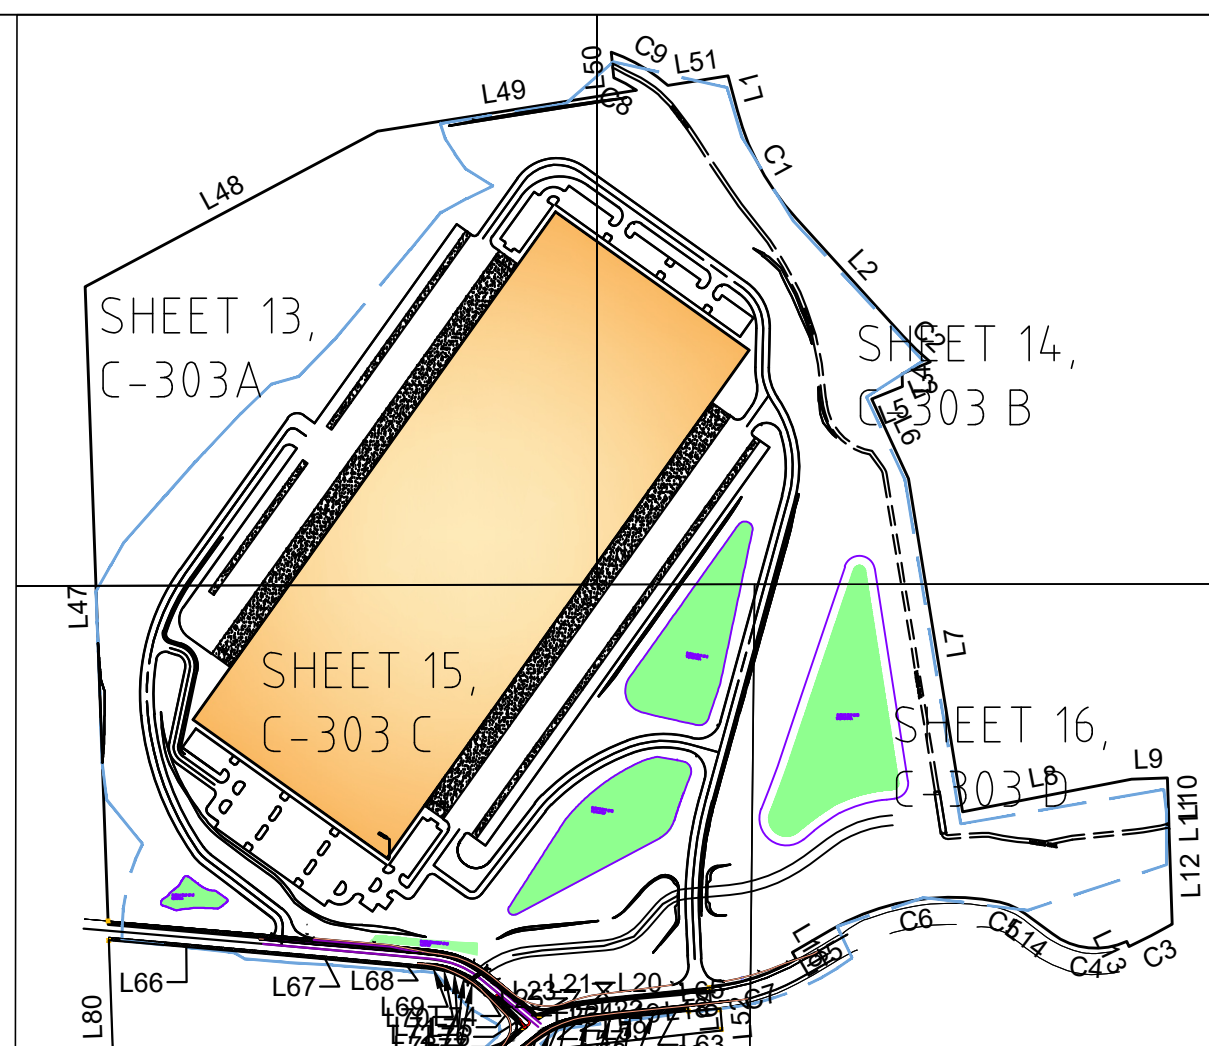

ERNMX-232 PA VALLEY & RIDGE PROVINCE OBL MIX

MIX COMPOSITION
32.0% CAREX VULPIDIOEA, PA ECOTYPE (FOX SEDGE, PA ECOTYPE)
18.8% CAREX LURIDA, PA ECOTYPE (LURID SEDGE, PA ECOTYPE)
16.0% CAREX SCOPARIA, PA ECOTYPE (BLUNT BROOM SEDGE, PA ECOTYPE)
12.2% CAREX CRINITA, PA ECOTYPE (FRINGED SEDGE, PA ECOTYPE)
5.0% ELYMUS VIRGINICUS, PA ECOTYPE (VIRGINIA WILDOYE, PA ECOTYPE)
4.0% VERBENA HASTATA, PA ECOTYPE (BLUE VERVAIN, PA ECOTYPE)
3.0% JUNCUS EFFUSUS (SOFT RUSH)
2.0% ASCLEPIAS INCARNATA, PA ECOTYPE (SWAMP MILKWEED, PA ECOTYPE)
1.0% ASTER PUNCTATUS, PA ECOTYPE (PURPLESTEM ASTER, PA ECOTYPE)
1.0% BOENS CERNUA, PA ECOTYPE (NODDING BUR MARIGOLD, PA ECOTYPE)
1.0% CAREX LUPULINA, PA ECOTYPE (HOP SEDGE, PA ECOTYPE)
1.0% HELENIUM AUTUMNALE, PA ECOTYPE (COMMON SNEEZEWEED, PA ECOTYPE)
0.7% EUPATORIUM PERFOOLIATUM, PA ECOTYPE (BONESET, PA ECOTYPE)
0.7% VERONICA NOVEBORACENSIS, PA ECOTYPE (NEW YORK IRONWEED, PA ECOTYPE)
0.5% ALISMA SUBCORDATUM, PA ECOTYPE (MUD PLANTAIN, PA ECOTYPE)
0.5% SCIRPUS CYPERINUS, PA ECOTYPE (MUD GRASS, PA ECOTYPE)
0.3% EUPATORIUM FISTULOSUM, PA ECOTYPE (JOE PYE WEED, PA ECOTYPE)
0.3% PENTHORUM SEDOIDES, PA ECOTYPE (DITCH STONECROP, PA ECOTYPE)


SEEDING RATE: 20 LB PER ACRE WITH A COVER CROP. FOR A COVER CROP USE ONE OF THE FOLLOWING: GRASS RYE (1 SEP TO 30 APR; 30 LBS/ACRE), JAPANESE MILLET (1 MAY TO 31 AUG; 10 LBS/ACRE), OR BARNYARD GRASS (1 MAY TO 31 AUG; 10 LBS/ACRE)

ERNMX-233 PA VALLEY & RIDGE PROVINCE RIPARIAN MIX

MIX COMPOSITION
25.0% PANICUM CLANDESTINUM, TIOGA (DEERTONGUE, TIOGA)
12.0% SORGHASTRUM NUTANS, NEBRASKA 54 (INDIANGRASS, NEBRASKA 54)
11.0% SCHIZACHYRIUM SCOPARIUM, FORT INDIANTOWN GAP, PA ECOTYPE (LITTLE BLUESTEM, FORT INDIANTOWN GAP, PA ECOTYPE)
10.0% ANDROPOGON GERARDI, NAGARA (BIG BLUESTEM, NAGARA)
10.0% ELYMUS RIPARIUS, PA ECOTYPE (OVERSEAM WILDOYE, PA ECOTYPE)
10.0% ELYMUS VIRGINICUS, MADISON (VIRGINIA WILDOYE, MADISON)
5.0% CAREX VULPIDIOEA, PA ECOTYPE (FOX SEDGE, PA ECOTYPE)
3.0% JUNCUS EFFUSUS (SOFT RUSH)
2.0% AGROSTIS PERENNANS, ALBANY PINE BUSH-NY ECOTYPE (AUTUMN BENTGRASS, ALBANY PINE BUSH-NY ECOTYPE)
2.0% ASCLEPIAS INCARNATA, PA ECOTYPE (SWAMP MILKWEED, PA ECOTYPE)
2.0% HELIOPSIS HELIANTHOIDES, PA ECOTYPE (DOXEYE SUNFLOWER, PA ECOTYPE)
2.0% VERBENA HASTATA, PA ECOTYPE (BLUE VERVAIN, PA ECOTYPE)
0.7% VERONICA NOVEBORACENSIS, PA ECOTYPE (NEW YORK IRONWEED, PA ECOTYPE)
0.6% ASTER NOVAE-ANGLIAE, PA ECOTYPE (NEW ENGLAND ASTER, PA ECOTYPE)
0.5% ASTER PRENANTHOIDES, PA ECOTYPE (DIZCAG ASTER, PA ECOTYPE)
0.5% ASTER PUNCTATUS, PA ECOTYPE (PURPLESTEM ASTER, PA ECOTYPE)
0.5% ASTER UMBELLATUS, PA ECOTYPE (PLAT TOPPED WHITE ASTER, PA ECOTYPE)
0.5% EUPATORIUM PERFOOLIATUM, PA ECOTYPE (BONESET, PA ECOTYPE)
0.5% HELENIUM AUTUMNALE, PA ECOTYPE (COMMON SNEEZEWEED, PA ECOTYPE)
0.5% MONARDA FISTULOSA, FORT INDIANTOWN GAP, PA ECOTYPE (WILD BERGAMOT, FORT INDIANTOWN GAP, PA ECOTYPE)
0.3% EUPATORIUM FISTULOSUM, PA ECOTYPE (JOE PYE WEED, PA ECOTYPE)

SEEDING RATE: 20 LBS/ACRE WITH 30 LBS/ACRE OF A COVER CROP. FOR A COVER CROP USE EITHER GRASS OATS (1 JAN TO 31 JUL) OR GRASS RYE (1 AUG TO 31 DEC)


REVISION	DATE	BY	REASON
1	01/25/2024	BEI	ISSUED FOR PERMIT
2	01/25/2024	BEI	REVISIONS
3	01/25/2024	BEI	REVISIONS
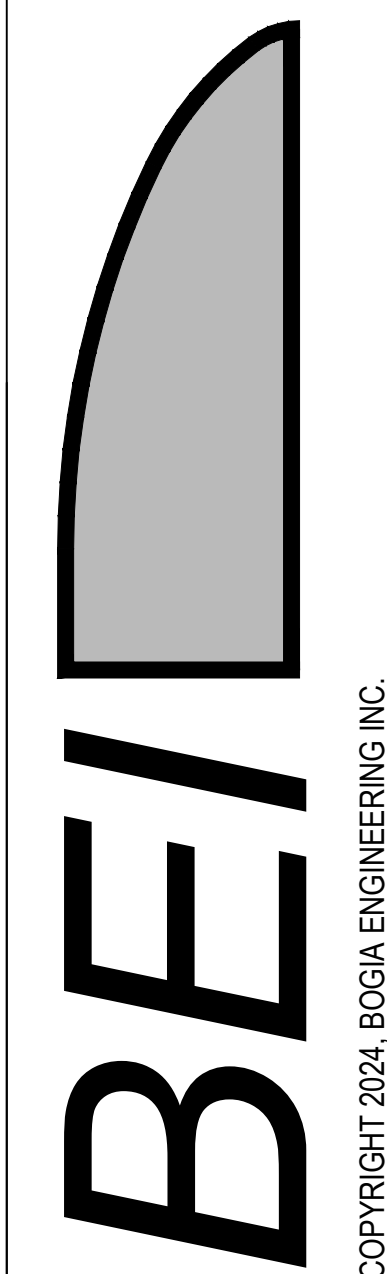

Copyright 2024, Bogea Engineering Inc.


BOGIA ENGINEERING INC.
1340 PENN AVE NW
INDIANAPOLIS, IN 46540
PHONE: 616-676-3017 FAX: 616-676-3517
WWW.BOGIAENGINEERING.COM
FINAL PLAN
EASTON COMMERCE PARK
LANDSCAPING PLAN-D

EASTON WOOD AVE PROJ CO LLC
8801 RIVER CROSSING DR
INDIANAPOLIS, IN 46540
JOB: EASTON COMMERCE PARK
Palmer Township, Easton City
Borough of Wilson
NORTHAMPTON County, PA
PIN: CHECK SHEET C-300
DRAWN BY: DH
OF
DATE: 04-01-2023
SCALE: 1" = 50'
DRAWING: C-303D
PROJECT: 2022-528
SHEET: 16 OF 19

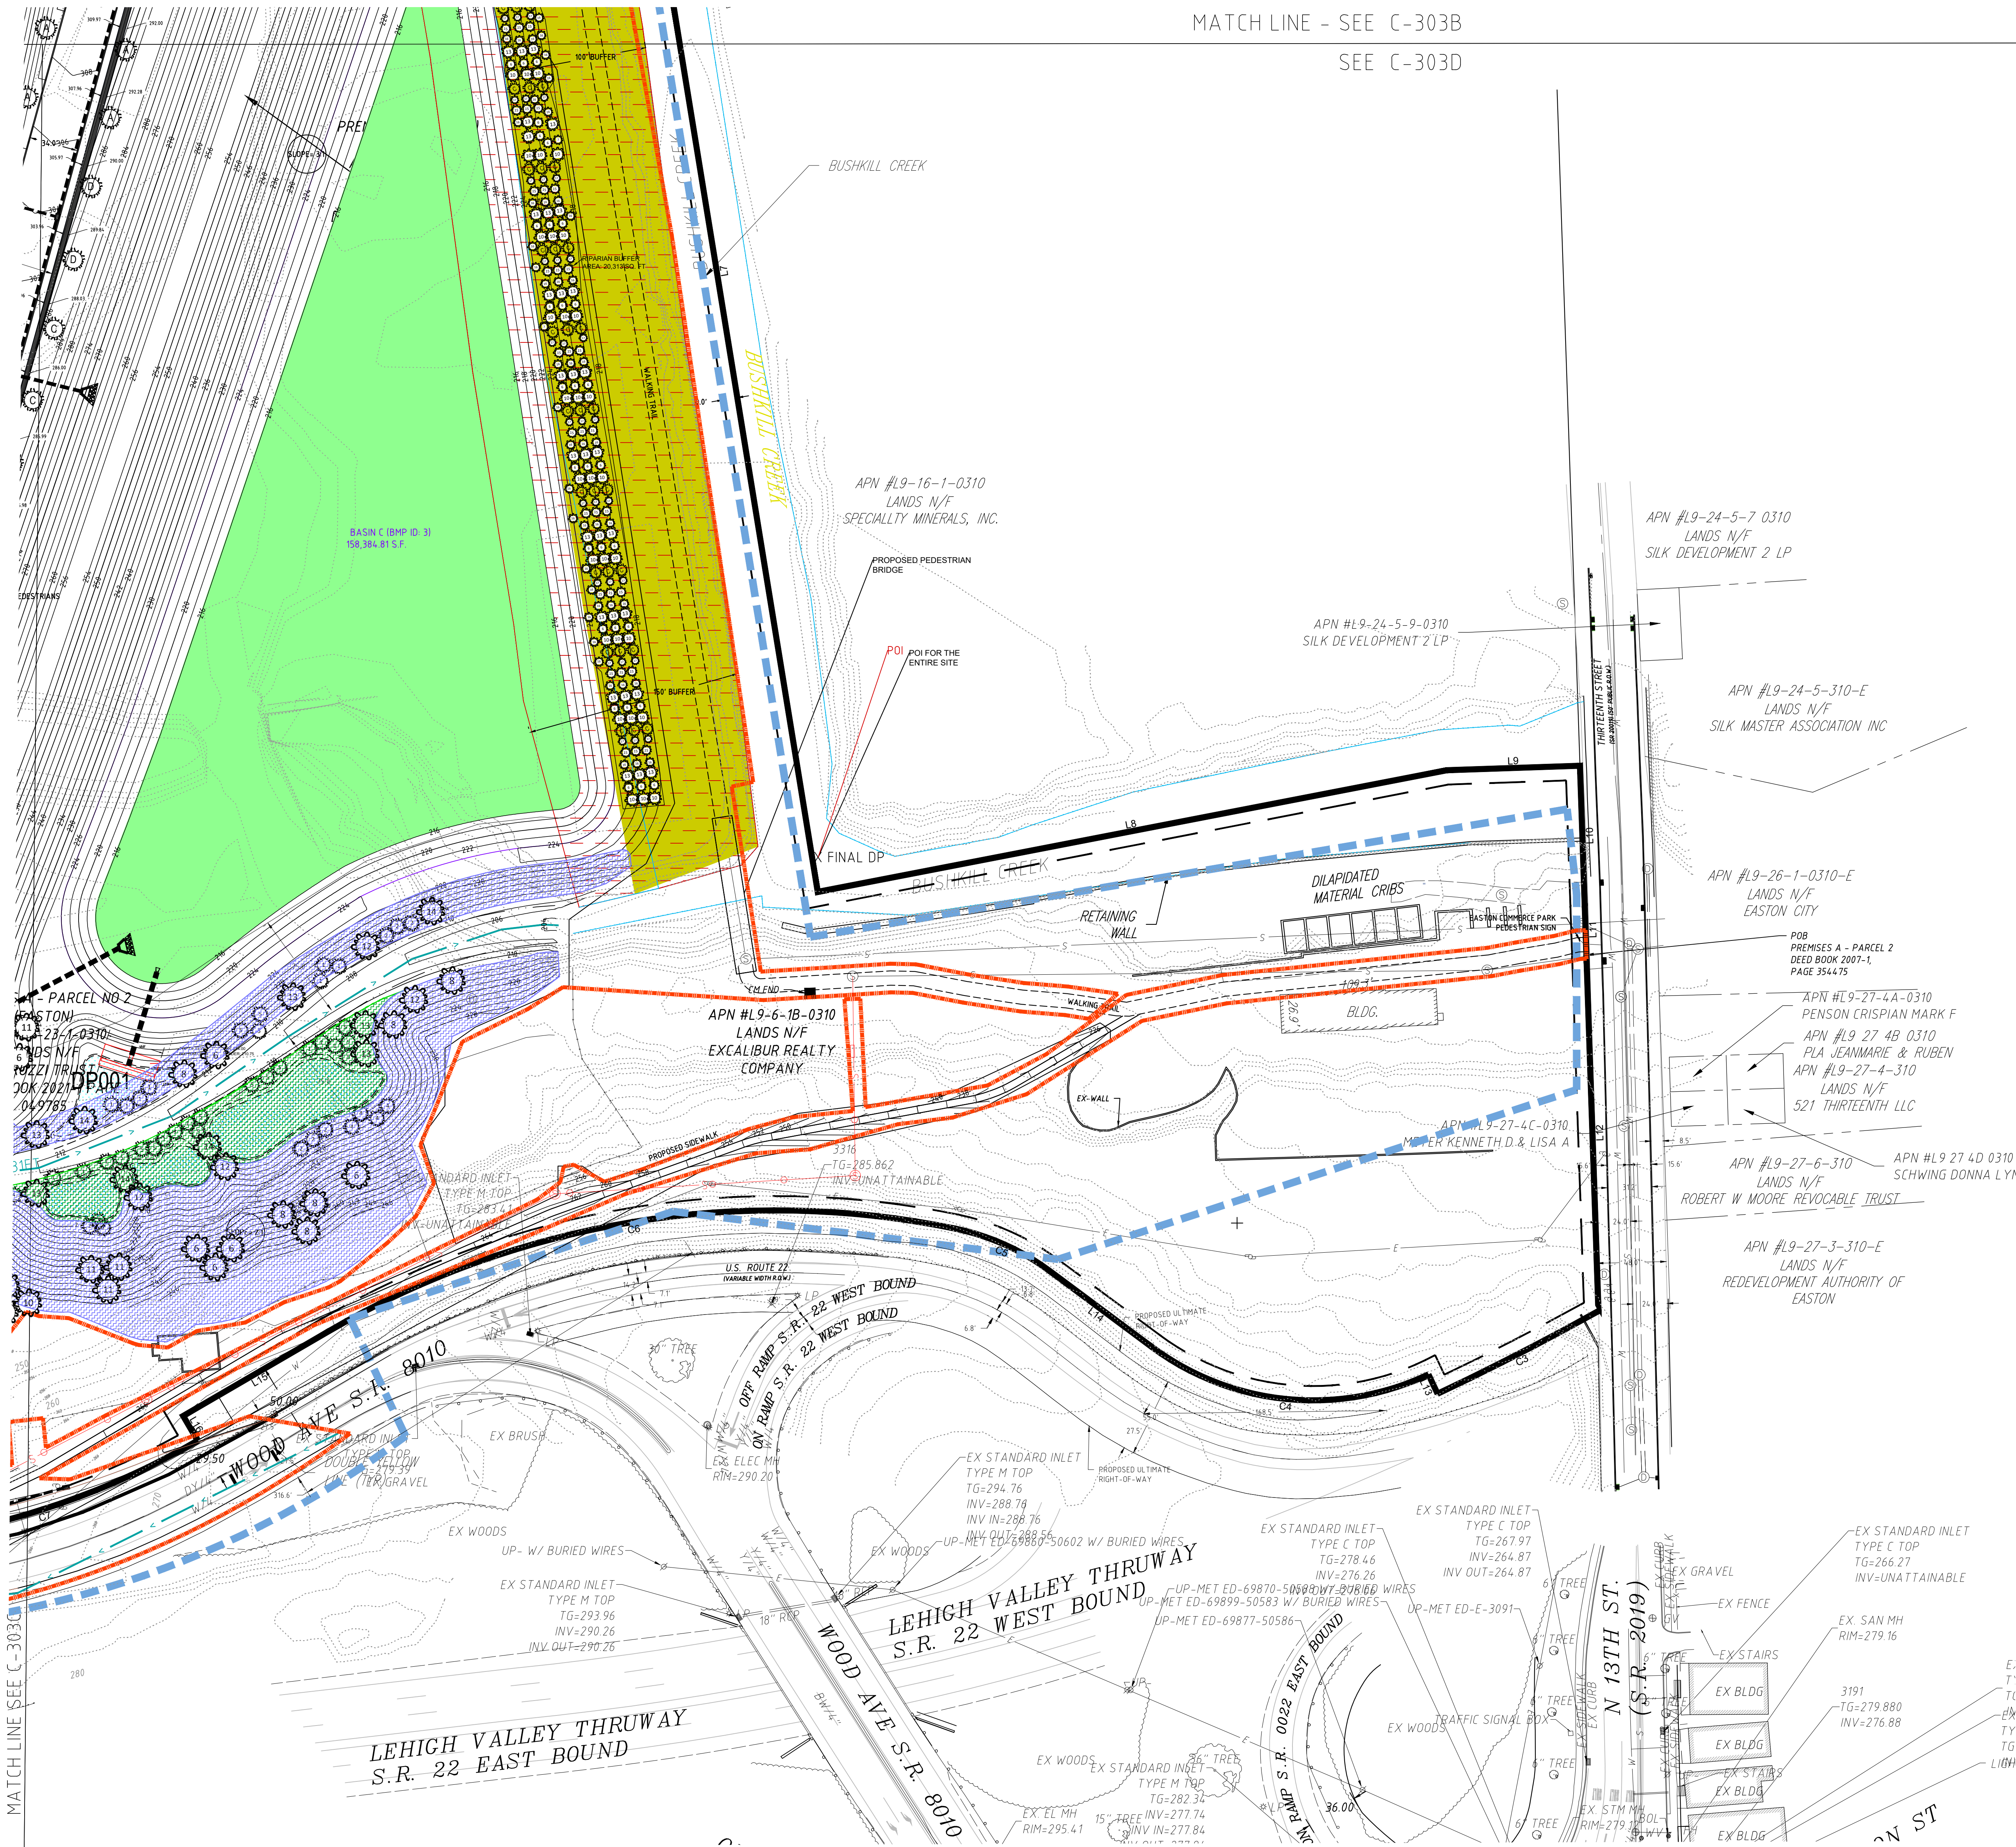

- PROPOSED FEATURES LEGEND:**
- PROPOSED BUILDING
 - PROPOSED SIDEWALK
 - PROPOSED PARKING SPACES
 - PROPOSED CONTOUR
 - PROPOSED ELEC. LINE
 - PROPOSED WATER MAIN
 - PROPOSED SEWER MAIN AND MANHOLE
 - PROPOSED GAS MAIN
 - PROPOSED SIGN
 - PROPOSED CONCRETE PAVING AREA
 - PROPOSED CURB
 - PROPOSED FENCE LINE
 - PROPOSED PAVEMENT MARKING
 - PROPOSED SETBACK
 - LIMIT OF DISTURBANCE (85.00 ACRES)
 - PROPOSED BUILDING
 - PROPOSED STORM PIPE AND INLET
 - PROPOSED END SECTION
 - PROPOSED PROJECT BOUNDARY (170.00 ACRES)
 - PROPOSED SEEDING AREA - ERNMX - 232
 - PROPOSED DRAINAGE EASEMENT (10.5' ABOVE MODELED 100-YEAR FLOOD)
 - PROPOSED SEEDING AREA - ERNMX - 233
 - MITIGATED WETLAND
 - PROPOSED RIPARIAN BUFFER
 - STREAM BUFFER ZONES



- EXISTING FEATURES LEGEND:**
- EXISTING BOUNDARY WITH CORNER
 - PERMITS LEGAL RIGHT-OF-WAY
 - EXISTING ADJOINING BOUNDARY LINE
 - EXISTING SETBACK
 - EXISTING BUILDING
 - EXISTING CONCRETE FEATURE
 - EXISTING SIDEWALK
 - EXISTING MAJOR CONTOUR
 - EXISTING MINOR CONTOUR
 - EXISTING SIDE OF ASPHALT
 - EXISTING FENCE LINE
 - EXISTING PAVEMENT MARKING WITH LABEL
 - EXISTING SIGN
 - EXISTING TREE LINE
 - EXISTING TRAIL
 - EXISTING GUARDRAIL
 - EXISTING SOLE
 - MODELED EXISTING 100-YEAR FLOOD

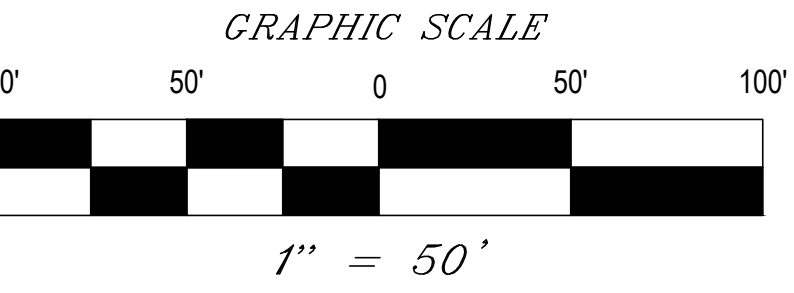

Before You Dig Anywhere in PENNSYLVANIA
STOP! CALL 1-800-242-1776 TOLL FREE
NOTE:
The location of underground utilities shown on this plan are based on government markings by utility owners and surface facilities, and are approximate only. It shall be the contractor's responsibility to verify the exact location and depth of utilities prior to any earthmoving activities.
The Pennsylvania One-Call serial numbers for this project are: 20220111306, 20220111307, 20220111308, 20220111309




PROJECT TITLE: EASTON COMMERCE PARK

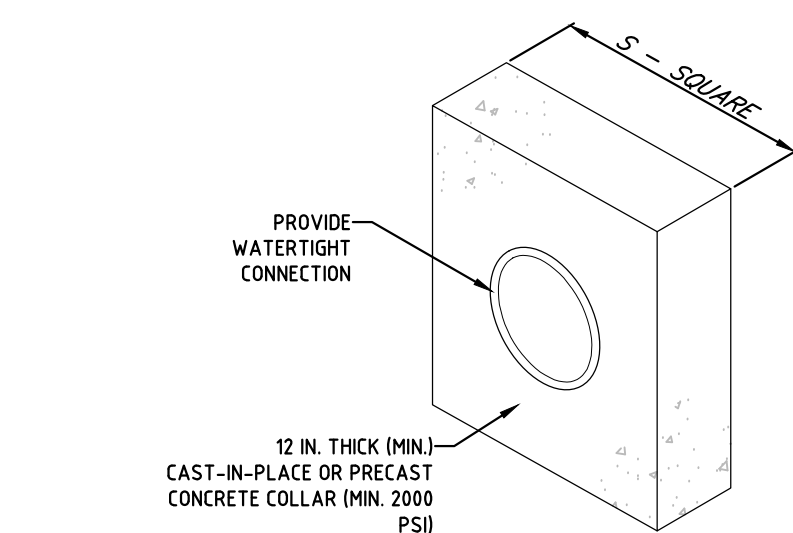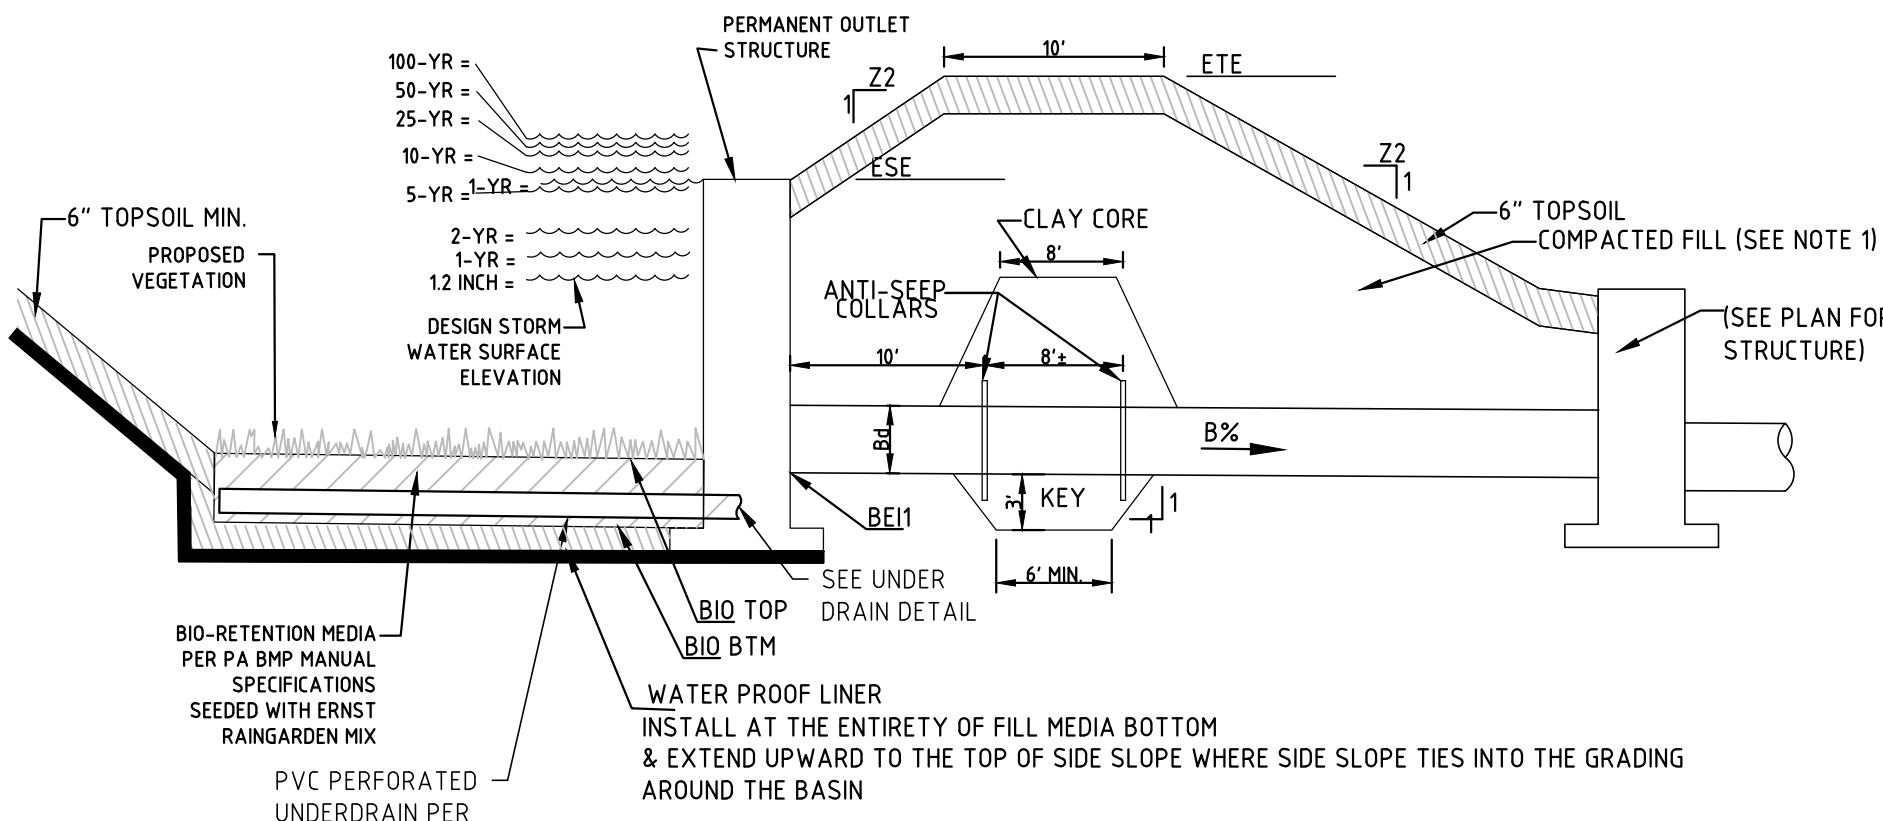

Basin	Embankment Invert	Riser Crest	Y (Ft)	X (Ft)	Pipe Slope	L ₁ (Ft)	# of collars	Collar Projection* (Ft)	Barrel O.D. (Ft)	Collar Size (Square)
A	290.00	294.00	4.00	3	0.0240	31.0	2	1.2	2.00	4'-2"
B	284.00	290.00	6.00	3	0.0400	50.0	2	1.9	2.00	5'-11"
C	214.00	220.00	6.00	3	0.0500	52.5	2	2	2.00	6'-0"
E	255.00	259.50	4.50	3	0.0540	40.2	2	1.5	2.00	5'-6"

NOTES:
- ALL COLLARS SHALL BE INSTALLED SO AS TO BE WATER TIGHT.
- COLLAR SIZE AND SPACING SHALL BE AS INDICATED WITHIN TABLE.

STANDARD CONSTRUCTION DETAIL #7-16
CONCRETE ANTI-SEED COLLAR FOR
PERMANENT BASINS OR TRAPS
N.T.S.

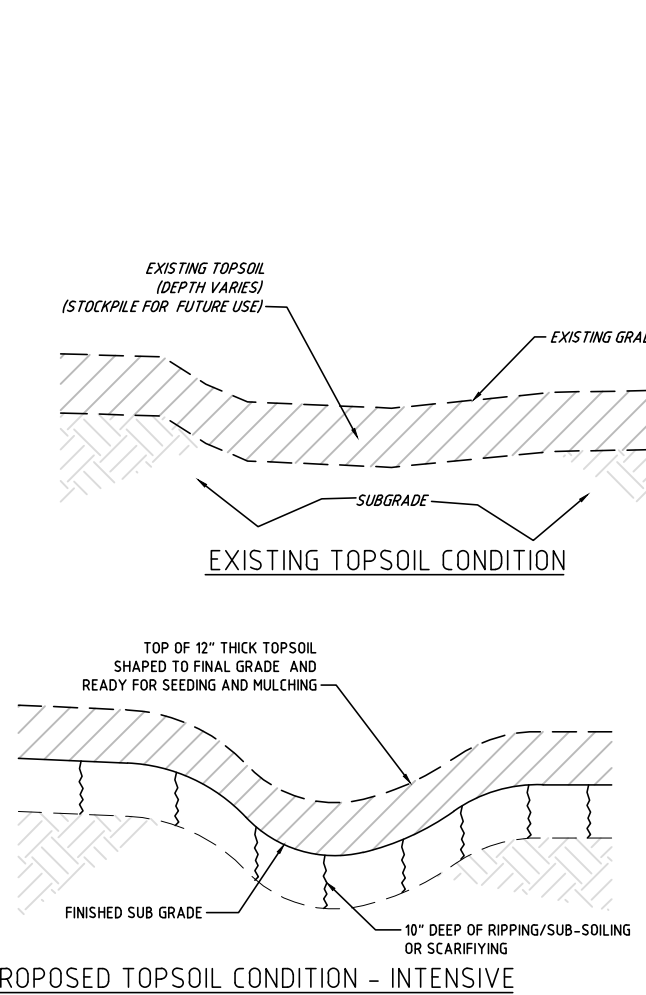


SOIL AMENDMENT DETAILS

FOR AREAS CLASSIFIED AS SOIL AMENDMENT AREAS:

- PRIOR TO TOPSOILING, SCARIFY OR RIP SOIL TO A DEPTH OF 10" RIPPING OR SCARIFICATION METHOD SHALL BE A SOLID SHANK RUPPER USING MULTIPLE PASSES TO ACHIEVE THE SPECIFIED DEPTH FOR RELIEF OF SOIL COMPACTION.
- SOIL AMENDMENT MIXTURE AS FOLLOWS:
50% SITE TOPSOIL
40% COMPOST #1
10% SAND PASSING #8 SIEVE
- PLACE SOIL AMENDMENT MIXTURE TO A DEPTH OF 8" FOR STANDARD SOIL AMENDMENT AREAS, PLACE 12" SOIL AMENDMENT MIXTURE IN INTENSIVE SOIL AMENDMENT AREAS.
- USE OF HEAVY MACHINERY IS PROHIBITED DURING SOIL AMENDMENT PHASE OF CONSTRUCTION.
- SOIL AMENDMENTS TO BE PERFORMED AFTER CONSTRUCTION IS COMPLETED AND HEAVY MACHINERY WILL NOT TRAVERSE THE SOIL AMENDMENT AREAS.


- *COMPOST REQUIREMENTS:
A. COMPOST PRODUCTS SPECIFIED FOR USE IN THIS APPLICATION ARE DESCRIBED IN TABLE 1 BELOW. THE PRODUCT'S PARAMETERS WILL VARY BASED ON WHETHER VEGETATION WILL BE ESTABLISHED ON THE TREATED SLOPE.
B. ONLY COMPOST PRODUCTS THAT MEET ALL APPLICABLE STATE AND FEDERAL REGULATIONS PERTAINING TO ITS PRODUCTION AND DISTRIBUTION MAY BE USED IN THIS APPLICATION. APPROVED COMPOST PRODUCTS MUST MEET RELATED STATE AND FEDERAL CHEMICAL CONTAMINANT (E.G. HEAVY METALS, PESTICIDES, ETC.) AND PATHOGEN LIMIT STANDARDS PERTAINING TO THE FEEDSTOCKS/SOURCE MATERIALS IN WHICH IT'S DERIVED.
C. VERY COARSE COMPOST SHOULD BE AVOIDED FOR SOIL AMENDMENT AS IT WILL MAKE PLANTING AND TOP SOIL ESTABLISHMENT MORE DIFFICULT.
D. THE USE OF COMPOST PRODUCTS THAT ARE CERTIFIED BY THE U.S. COMPOSTING COUNCIL'S SEAL OF TESTING (STAMP PROGRAM) (WWW.COMPOSTTRACECANAL.ORG) ARE REQUIRED.

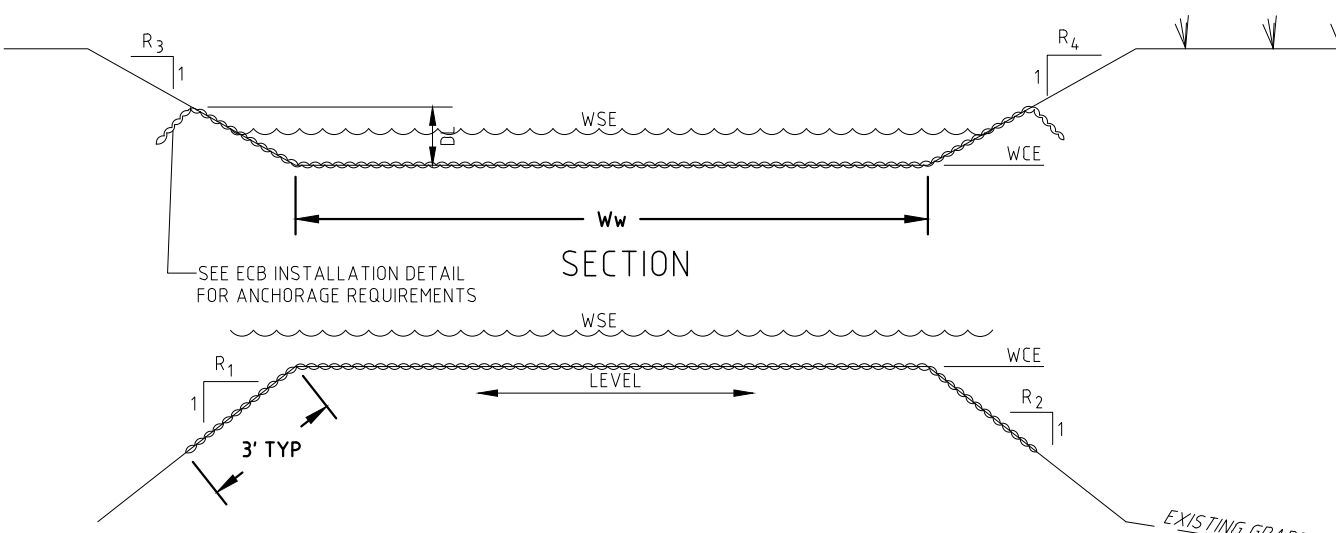

LONGITUDINAL SECTION FOR EMERGENCY SPILLWAY		METER		FEET		INCH		TOP OF BERM ELEV	
BASIN	R ₁	R ₂	R ₃	R ₄	R ₅	R ₆	R ₇	R ₈	R ₉
1	1	1	1	1	1	1	1	1	1
2	1	1	1	1	1	1	1	1	1
3	1	1	1	1	1	1	1	1	1


TYPICAL EMERGENCY SPILLWAY

- NOTES:
- BASIN A DOES NOT HAVE BERM AROUND I, THEREFORE, NO EMERGENCY SPILLWAY WAS REQUIRED.
- BASIN E EMERGENCY SPILLWAY IS TAKEN AS THE OUTLET STRUCTURE TOP OF THE GRATE. IT WAS SHOWN (ON THE PCSM REPORT) THAT THE OUTLET PIPE FROM THE STRUCTURE HAD THE SUFFICIENT CAPACITY TO SAFELY CONVEY THE 100-YR FLOW TO THE BASIN.

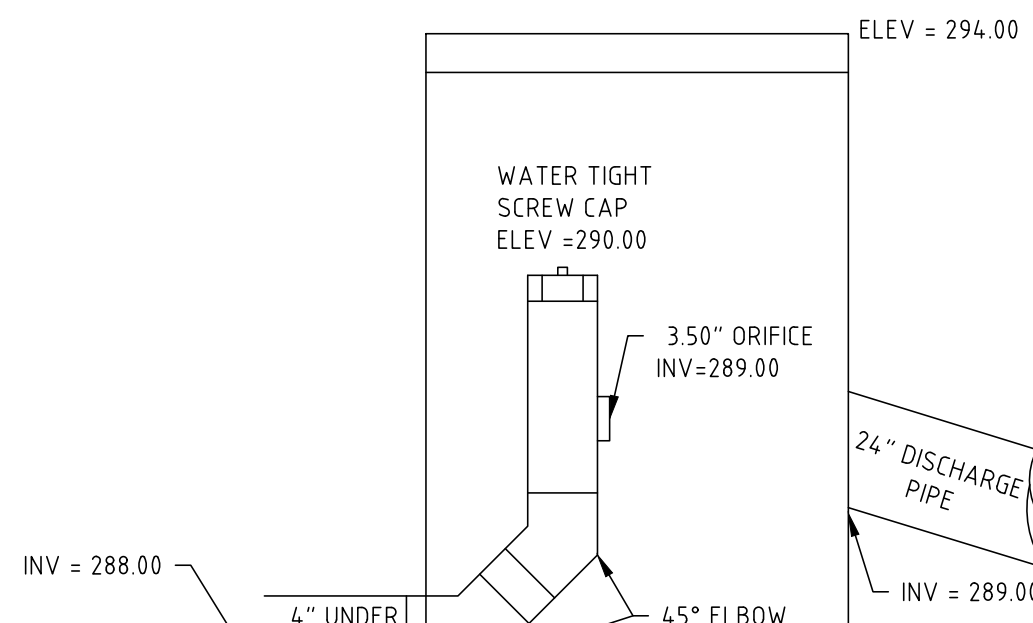


BASIN A UNDER DRAIN

- NOTES:
1. ALL BENDS TO BE WITH 45° ELBOWS MAX.
2. UNDER DRAIN TO BE AT BOTTOM OF SOIL MEDIA.
3. ORIFICE TO BE CUT WITH EDGES CLEAN SMOOTH AND SANDED WITH NO BURS OR IRREGULARITIES PRESENT AND GROUND SO THAT FLOW THROUGH IS SMOOTH.

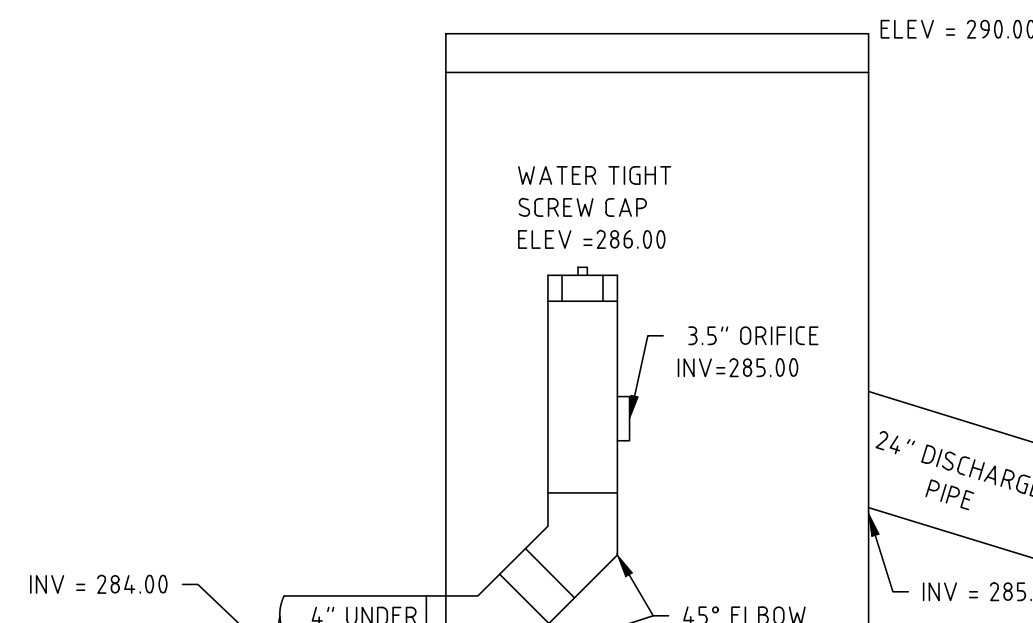


BASIN B UNDER DRAIN

- NOTES:
1. ALL BENDS TO BE WITH 45° ELBOWS MAX.
2. UNDER DRAIN TO BE AT BOTTOM OF SOIL MEDIA.
3. ORIFICE TO BE CUT WITH EDGES CLEAN SMOOTH AND SANDED WITH NO BURS OR IRREGULARITIES PRESENT AND GROUND SO THAT FLOW THROUGH IS SMOOTH.

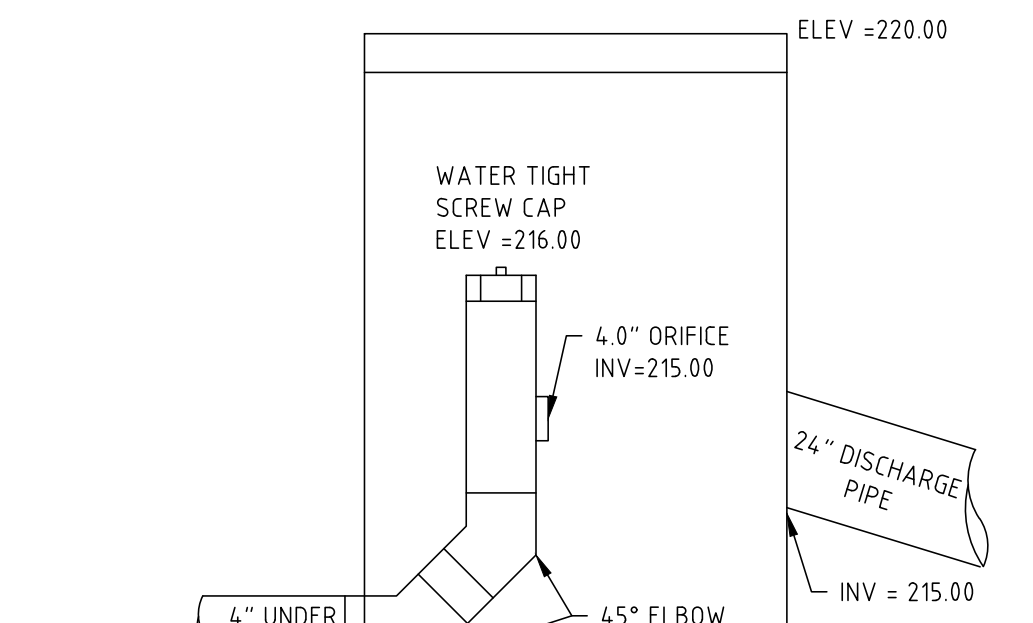


MRC BASIN C UNDER DRAIN

- NOTES:
1. ALL BENDS TO BE WITH 45° ELBOWS MAX.
2. UNDER DRAIN TO BE AT BOTTOM OF SOIL MEDIA.
3. ORIFICE TO BE CUT WITH EDGES CLEAN SMOOTH AND SANDED WITH NO BURS OR IRREGULARITIES PRESENT AND GROUND SO THAT FLOW THROUGH IS SMOOTH.

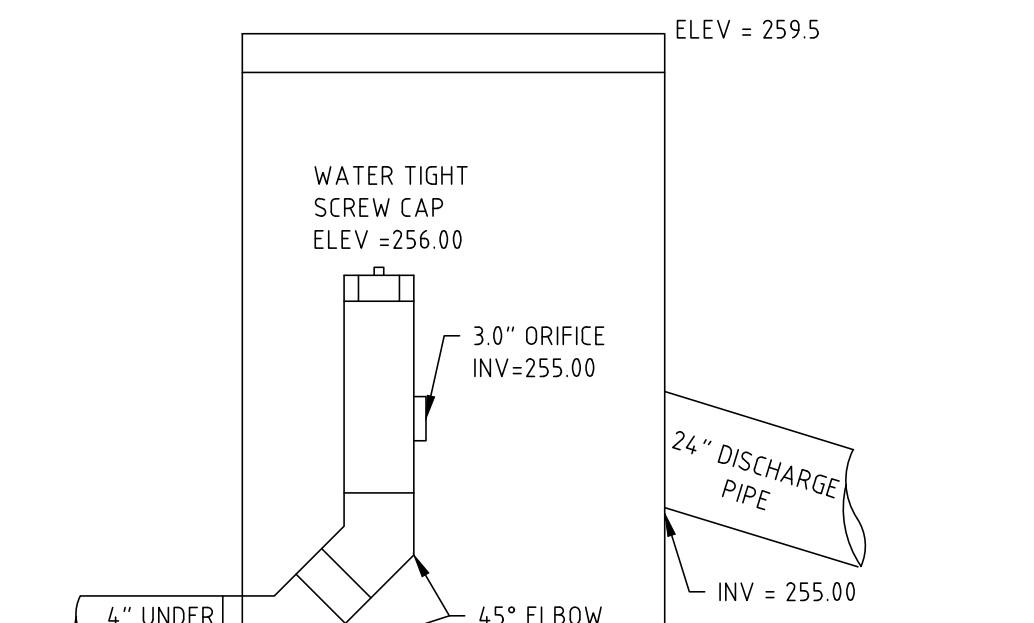


BASIN E UNDER DRAIN


- NOTES:
1. ALL BENDS TO BE WITH 45° ELBOWS MAX.
2. UNDER DRAIN TO BE AT BOTTOM OF SOIL MEDIA.
3. ORIFICE TO BE CUT WITH EDGES CLEAN SMOOTH AND SANDED WITH NO BURS OR IRREGULARITIES PRESENT AND GROUND SO THAT FLOW THROUGH IS SMOOTH.

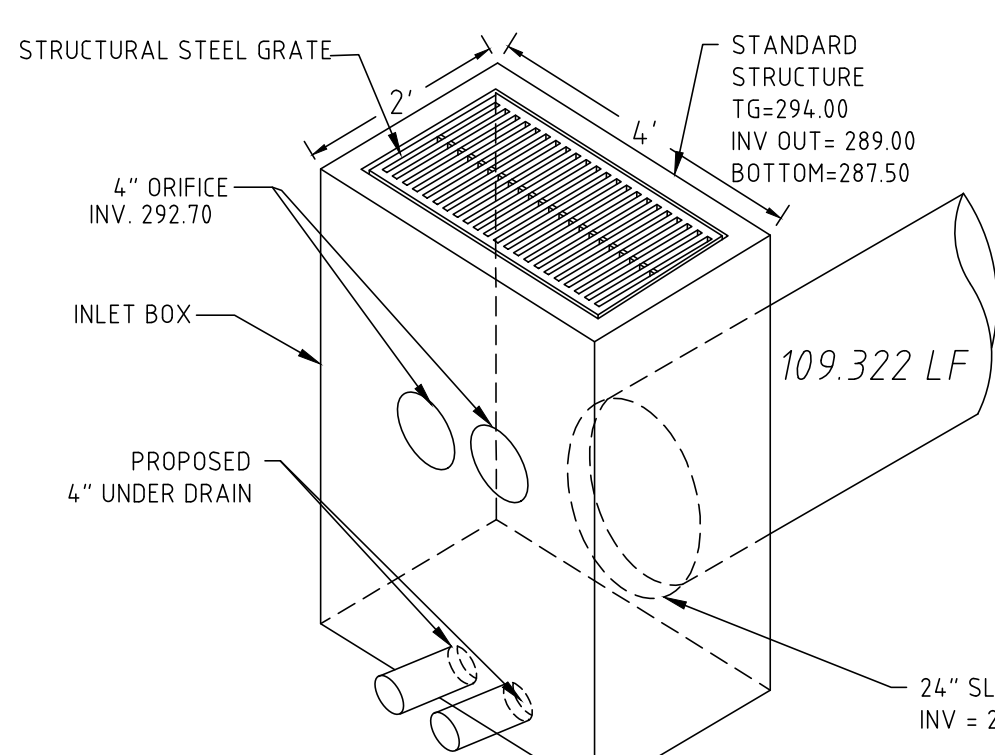


BASIN A OUTLET STRUCTURE

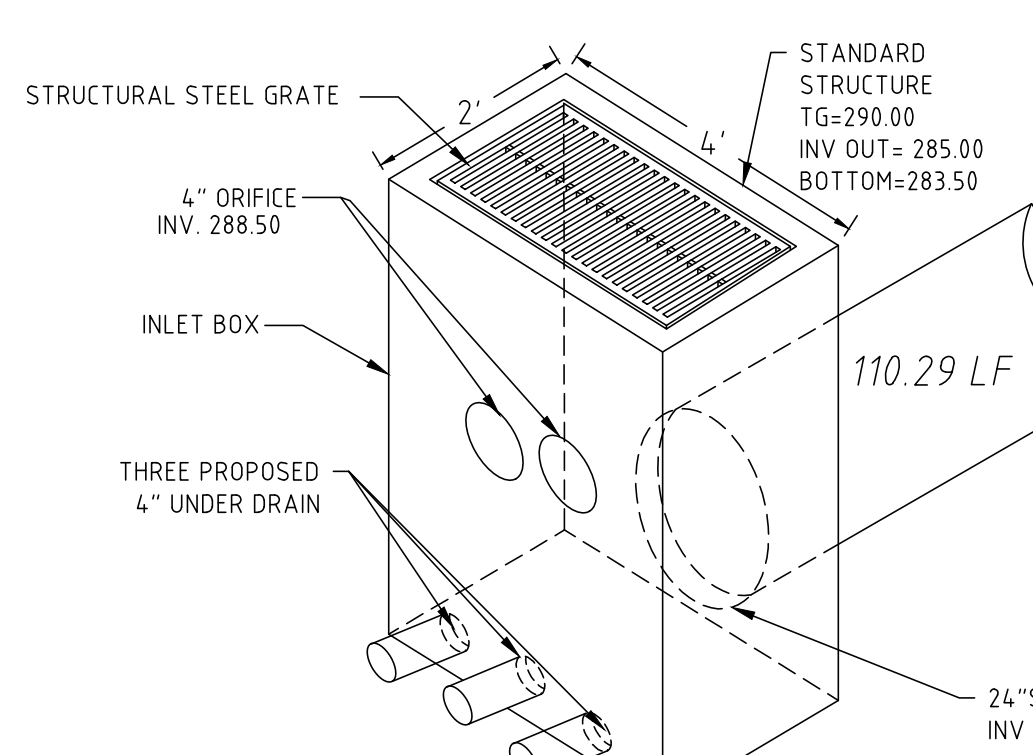


BASIN B OUTLET STRUCTURE

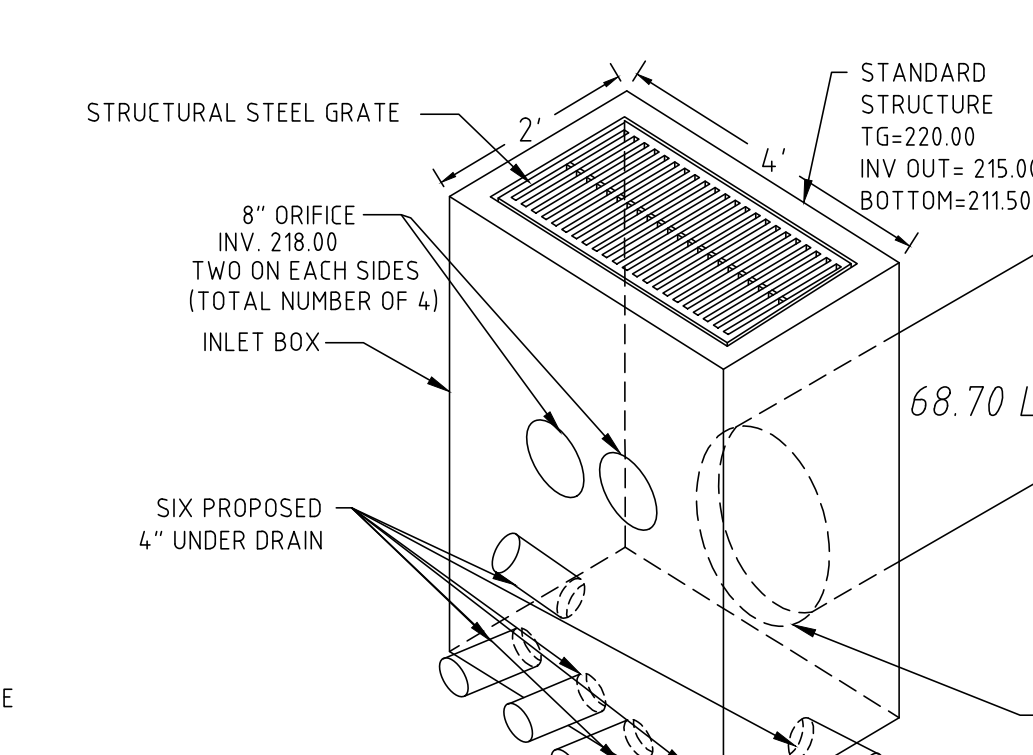


MRC BASIN C OUTLET STRUCTURE

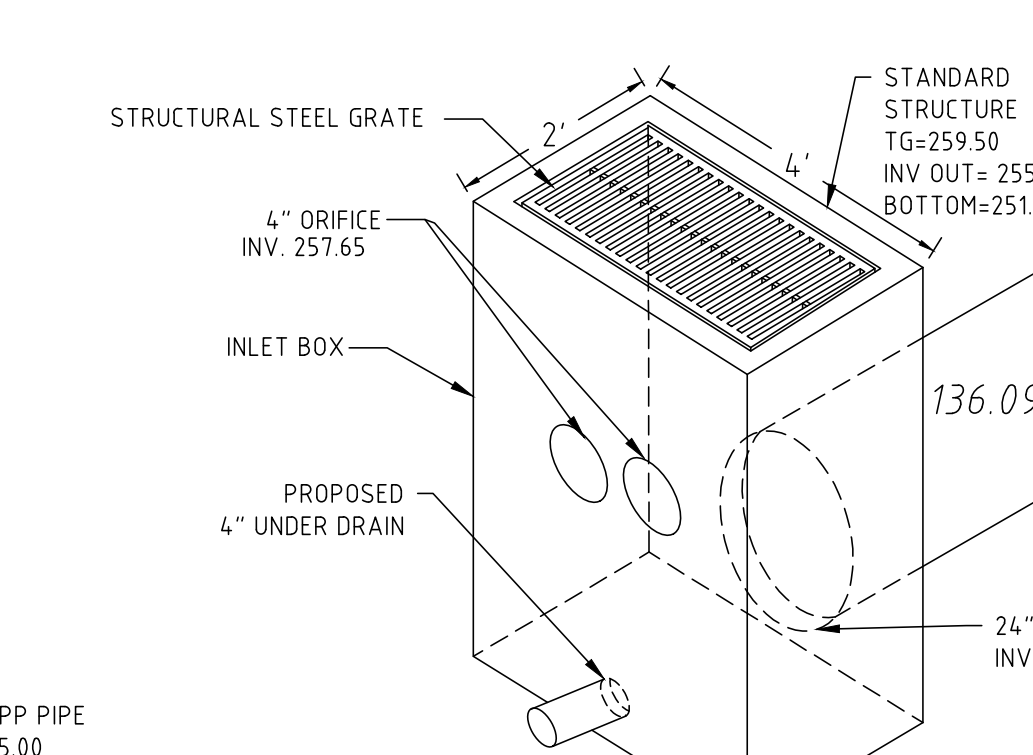


BASIN E OUTLET STRUCTURE

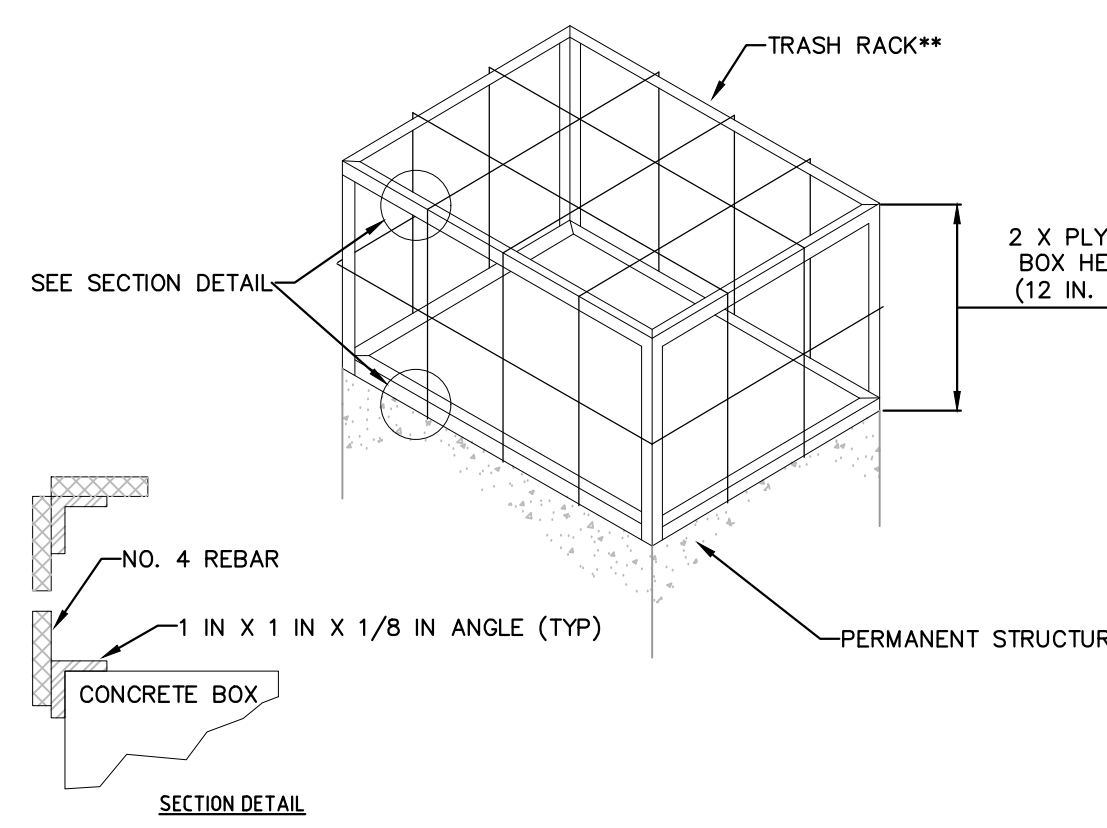


STANDARD CONSTRUCTION DETAIL #7-10
TEMPORARY RISER EXTENSION AND
TRASH RACK FOR PERMANENT STRUCTURE
NOT TO SCALE

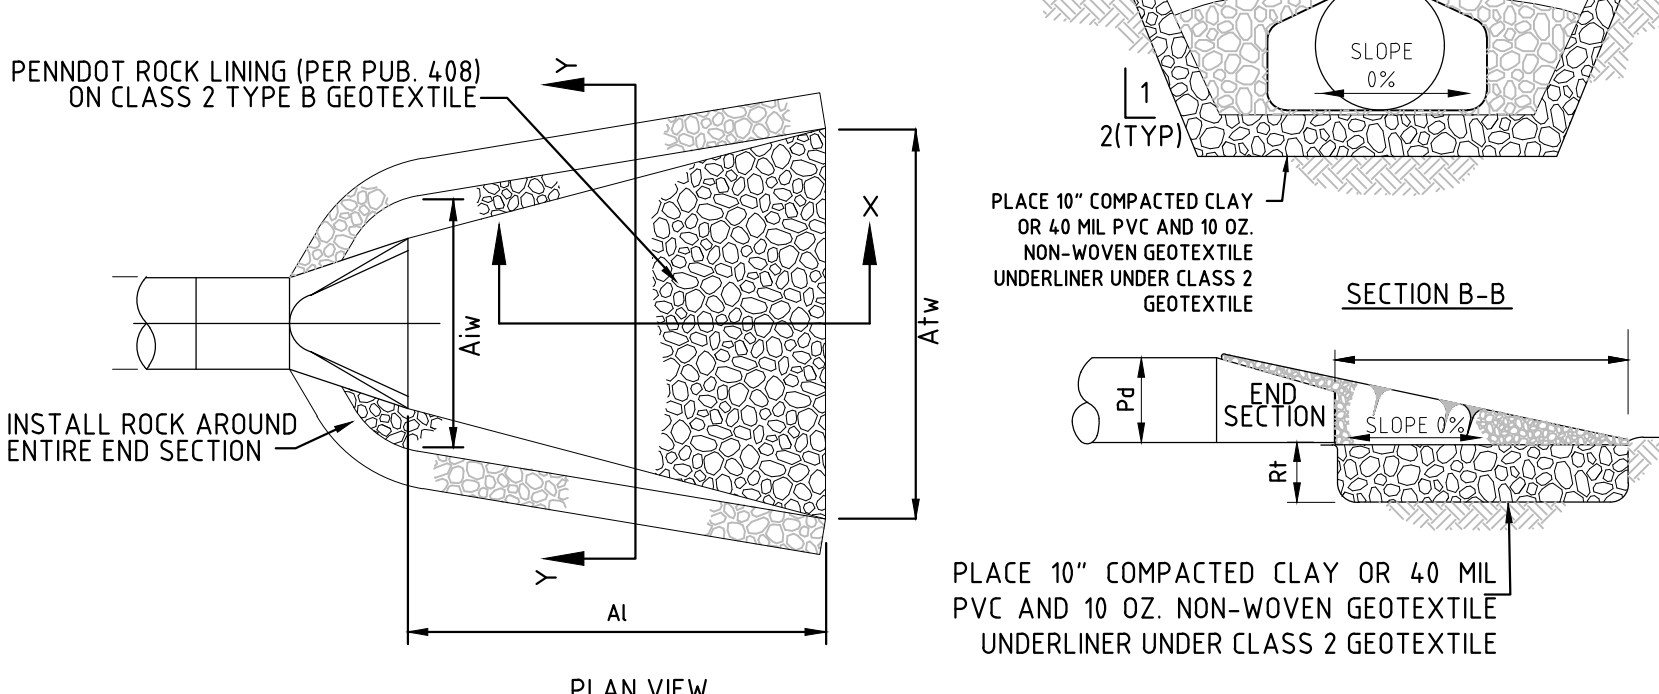

PIPE NO.	PIPE DIA. (in.)	TAIL WATER COND. (Max or Min)	MAN. "H" FOR PIPE	PIPE SLOPE (FT/FT)	Q (CFS)	V* (FPS)	RIPRAP SIZE	Rt (in)	At (ft)	Atw (ft)	Atb (ft)
1	24	Min.	0.012	0.027	18.75	12.0	R-6	36	16	6	22
2	24	Min.	0.012	0.01	20.03	8.8	R-4	18	15	6	21

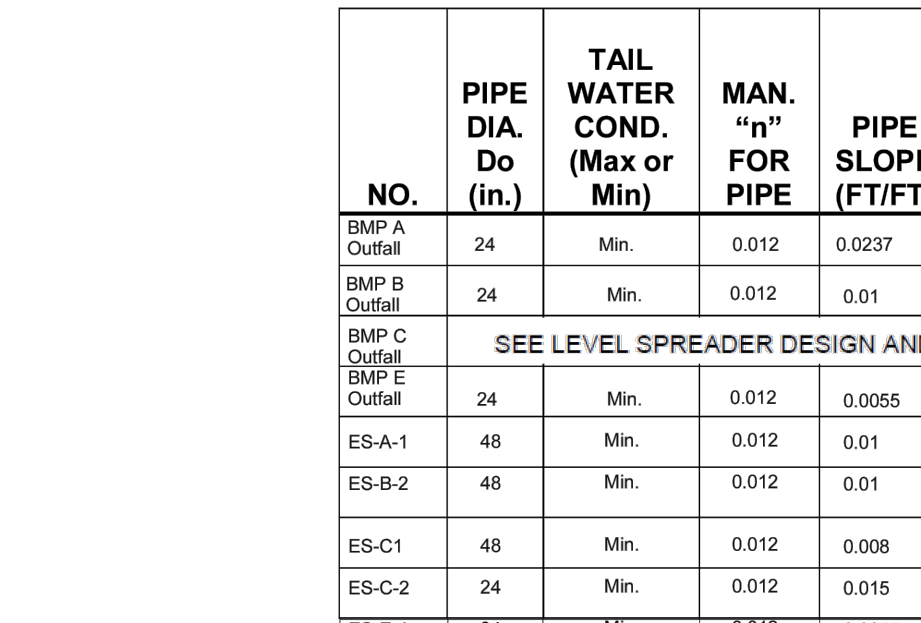

TYPICAL END SECTION RIP RAP APRON

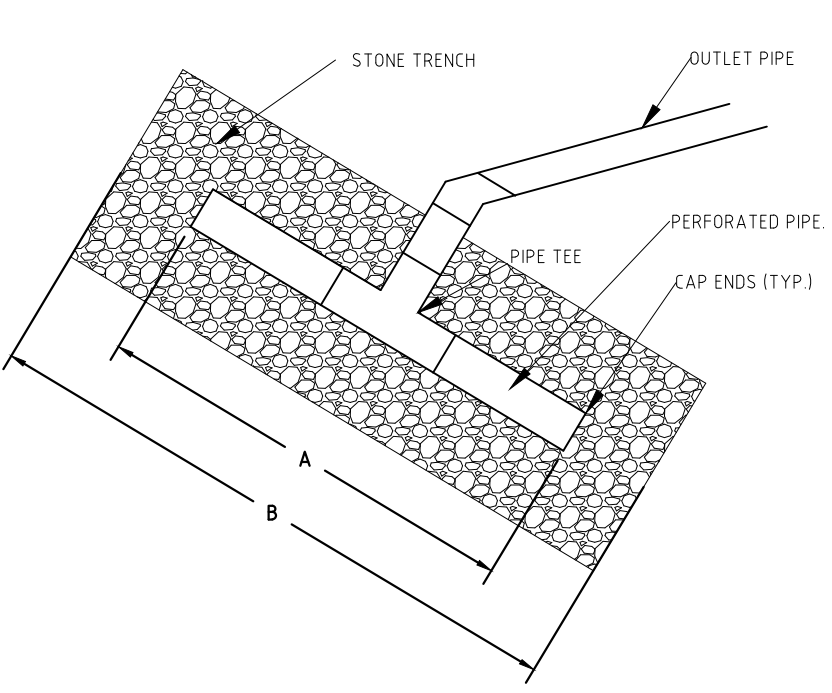

LEVEL SPREADER SPECIFICATIONS		PERFORMANCE SIZE (INCH)		# OF PERFORATION PER FOOT		A (FEET)		B (FEET)		C (INCH)		ELE D		ELE E	
C	24	0.075	72	45	45	45	45	45	45	214	210.75	214	210.75	214	210.75
E	18	0.075	60	60	60	60	60	60	60	228	225.25	228	225.25	228	225.25


PERMANENT LEVEL SPREADER
N.T.S.

LINED RAIN GARDEN/BIORETENTION BASIN


The basin bottom will be comprised of 70-80% quality topsoil combined with 20-30% compost. Quality topsoil shall consist of friable surface soil reasonably free of grass, roots, weeds, sticks, stones, or other foreign materials. The topsoil shall consist of sandy loam, with soil particles within the following percentages: clay: 0-25; silt: 25-50; sand: 50-70; decomposed organic matter: 5-10."

NOTES FOR RAIN GARDEN/BIORETENTION BASIN CONSTRUCTION:

- EMPALEMENT MATERIAL SHALL CONSIST OF SUITABLE MATERIAL FREE OF ALL ROOTS, SOD, FROZEN SOIL, ROCKS LARGER THAN 4" IN DIAMETER AND ANY OTHER MATERIAL NOT APPROVED BY THE ENGINEER. FILL SHALL BE COMPACTED IN 8" LODGE LIFTS TO 90% OF MAXIMUM DRY DENSITY AS PER ASTM D-1557 (MODIFIED PROCTOR) PRIOR TO PLACEMENT OF LIFT. THE SURFACE OF EXISTING MATERIAL SHALL BE SCARIFIED TO PROVIDE BONDING OF LIFTS.
- COMPACTED FILL SHALL BE PLACED BEYOND THE FINAL LIMITS OF THE EMBANKMENT AND THEN TRIMMED TO THE FINAL DESIGN SHAPE (ALLOWING FOR TOPSOIL PLACEMENT).
- AFTER SITE IS PERMANENTLY STABILIZED, REMOVE SEDIMENT, REPAIR LINER IF NECESSARY. INSTALL UNDERDRAINS AND FILL WITH BIO RETENTION MEDIA AND PERMANENTLY STABILIZE PER SEEDING AND MULCHING SPECIFICATIONS.
- OUTLET PIPE SHALL MEET SPECIFICATIONS IN THE STORM SEWER NOTES ON THE GRADING & UTILITY PLAN. DO NOT PROVIDE STONE BEDDING FOR OUTLET PIPING.
- CONSTRUCT THE EMBANKMENT 6" HIGHER THAN SHOWN ON THE DRAWINGS TO ALLOW FOR SETTLEMENT.
- THE KEY TRENCH MATERIAL SHALL BE COMPACTED, RELATIVELY IMPERVIOUS MATERIAL (UNFED SOIL CLASSIFICATION CL OR ML).
- THE CORE AND KEY TRENCH ARE TO BE COMPACTED TO 95% MODIFIED PROCTOR COMPACTION REQUIREMENTS.
- THE ON-SITE GEOTECHNICAL ENGINEER SHALL IDENTIFY SUITABLE MATERIAL FOR USE IN BERM, CORE, AND KEY TRENCH. SUBGRADE MATERIALS SHOULD NOT CONTAIN SHARP, ANGULAR STONES OR ANY OBJECTS THAT COULD DAMAGE THE LINER OR ADVERSELY IMPACT ITS FUNCTION.
- LINER MATERIAL IS GEOSYNTHETIC CLAY WITH A MINIMUM OF 0.75 LBS./SQ. FOOT TENSILE STRENGTH.
- GEOSYNTHETIC CLAY LINER (GCL) SHALL MEET THE CRITERIA IN NRCS, PART 642, CHAPTER 3, "MATERIAL SPECIFICATION 595-GEOSYNTHETIC CLAY LINER."

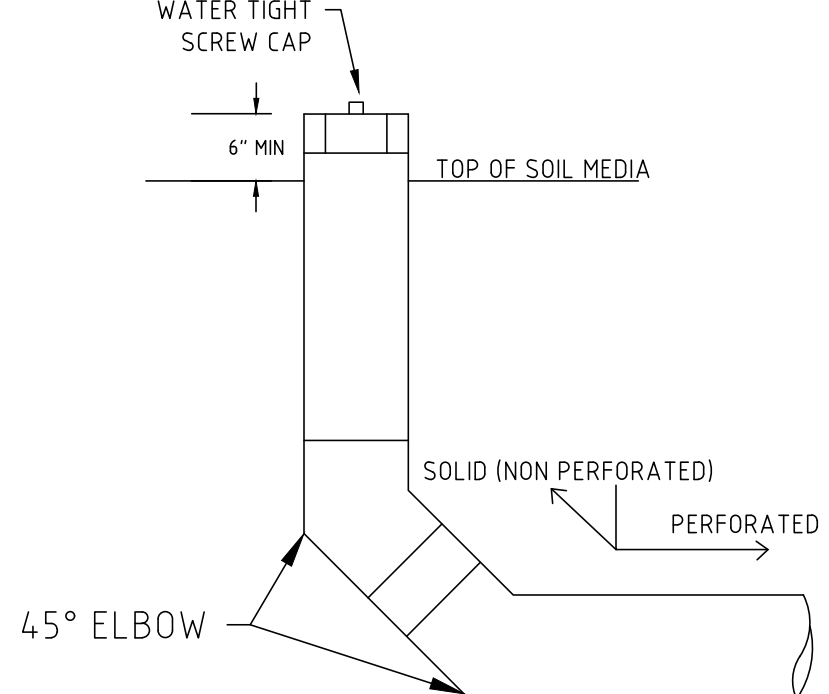


CLEANOUT DETAIL

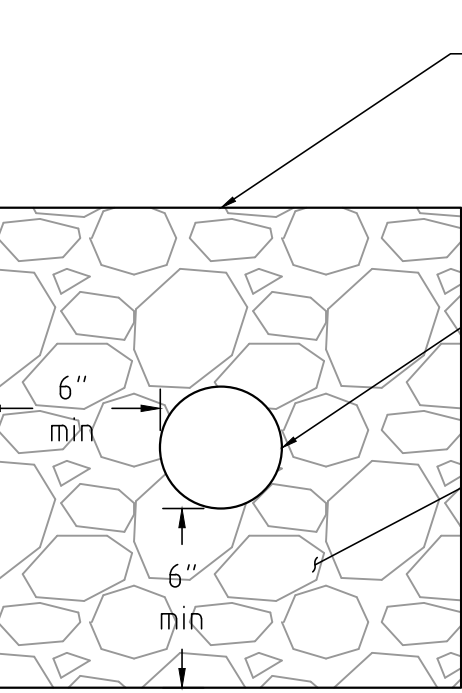

PVC UNDERDRAIN DETAIL

- NOTES:
1. ALL CONNECTIONS IN MANHOLE, AT CLEANOUTS AND AT OUTLET TO BE WITH 45° ELBOWS.
2. INVERT OF PERFORATED PIPE TO BE AT INVERT OF BASIN AT THE BOTTOM OF THE BIO-RETENTION MEDIA.
3. SOLVENT WELD ALL JOINTS.
4. ALL HORIZONTALLY INSTALLED PVC PIPES AT THE BOTTOM OF THE FILL MEDIA ARE PERFORATED WHILE THE VERTICAL SECTIONS, INCLUDING UP-TURNED ELBOW WITHIN THE OUTLET BOX AND CLEANOUTS, SHOULD HAVE SOLID WALLS.

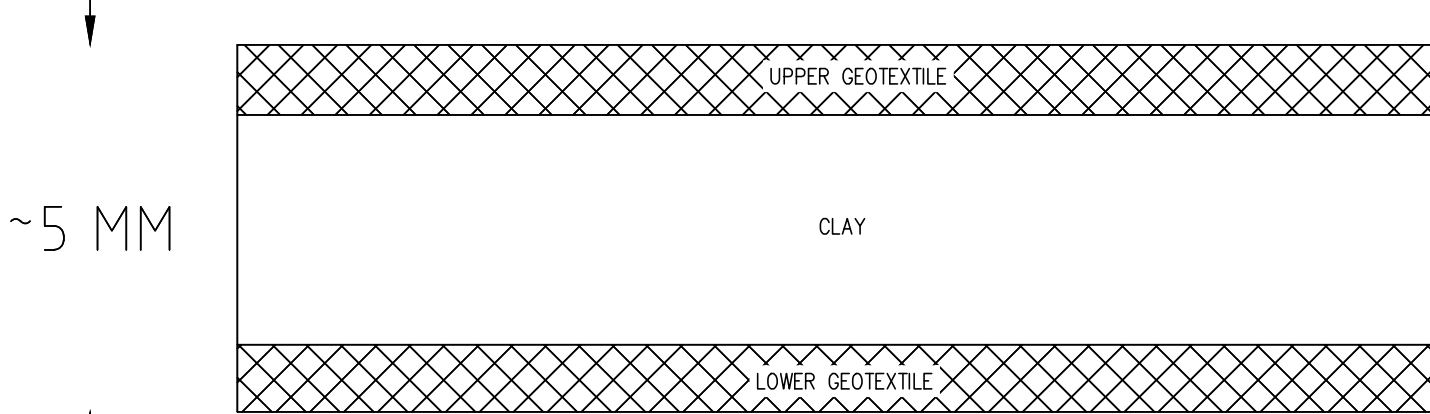

- NOTES:
1. GCL MAY BE CLAY BOUND WITH ADHESIVE TO UPPER AND LOWER GEOTEXTILES, CLAY STITCHBONDED BETWEEN UPPER AND LOWER GEOTEXTILES, OR CLAY NEEDLEPUNCHED THROUGH UPPER AND LOWER GEOTEXTILES.
2. INSTALL PER MANUFACTURER'S INSTRUCTIONS. AT THE ENTIRETY OF THE FILL MEDIA BOTTOM AND THEN EXTEND TO THE TOP OF THE SIDE SLOPE, WHERE SIDE SLOPE TIES INTO THE GRADING AROUND THE BASIN.

GEOSYNTHETIC CLAY LINER (GCL)


N.T.S.

TYPICAL BASIN UNDERDRAIN DETAIL


N.T.S.

SECTION A-A BASIN UNDERDRAIN

N.T.S.

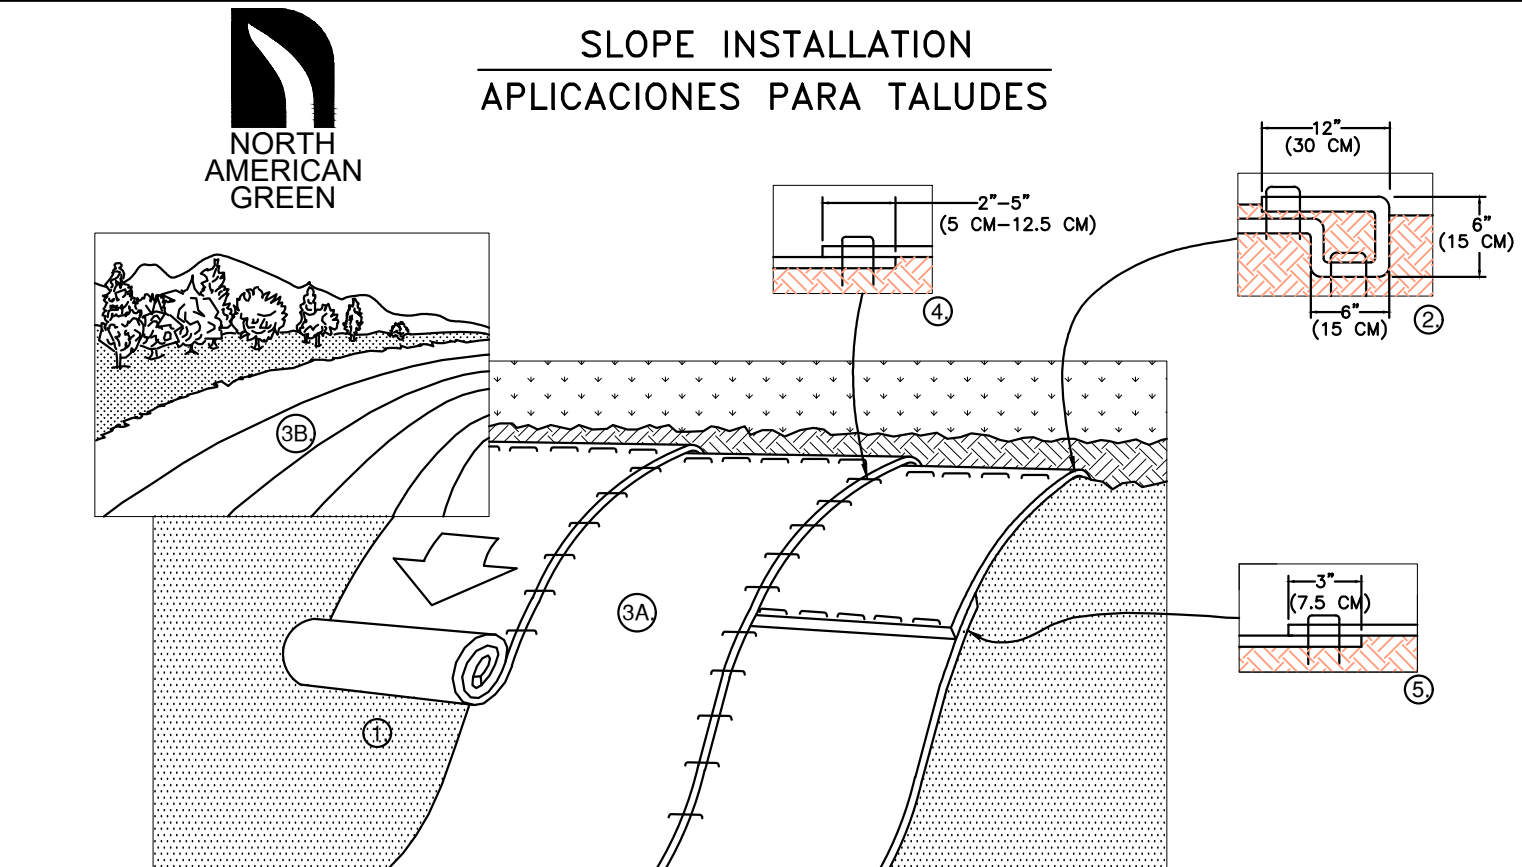

- PREPARE SOIL BEFORE INSTALLING BLANKETS, INCLUDING ANY NECESSARY APPLICATION OF LIME, FERTILIZER, AND SEED. NOTE: WHEN USING CELL-O-SEED DO NOT SEED PREPARED AREA. CELL-O-SEED MUST BE INSTALLED WITH PAPER SIDE DOWN.
- BEAM AT THE TOP OF THE SLOPE BY ANCHORING THE BLANKET IN A 4" (10 CM) DEEP X 4" (10 CM) WIDE TRENCH WITH APPROXIMATELY 12" (30 CM) OF BLANKET EXTENDING BEYOND THE UP-SLOPE PORTION OF THE TRENCH. ANCHOR THE BLANKET WITH A ROW OF STAPLES/STAKES APPROXIMATELY 12" (30 CM) APART IN THE BOTTOM OF THE TRENCH. BACKFILL AND COMPACT THE TRENCH AFTER STAPLING. APPLY SEED TO COMPACTED SOIL AND FOLD REMAINING 12" (30 CM) PORTION OF BLANKET BACK OVER SEED AND COMPACTED SOIL. SECURE BLANKET BY THREE COMPACTED SOIL WITH A ROW OF STAPLES/STAKES SPACED APPROXIMATELY 12" (30 CM) APART ACROSS THE WIDTH OF THE BLANKET.
- ROLL THE BLANKETS (A) DOWN OR (B) HORIZONTALLY ACROSS THE SLOPE. BLANKETS WILL UNROLL WITH APPROPRIATE USE AGAINST THE SOIL SURFACE. ALL BLANKETS MUST BE SECURELY FASTENED TO THE SURFACE BY PLACING STAPLES/STAKES IN APPROPRIATE LOCATIONS AS SHOWN IN THE STAPLE PATTERN GUIDE. WHEN USING THE TIE SYSTEM, STAPLES/STAKES SHOULD BE PLACED THROUGH EACH OF THE COLORED DOTS CORRESPONDING TO THE APPROPRIATE STAPLE PATTERN.
- THE EDGES OF PARALLEL BLANKETS MUST BE STAPLED WITH APPROXIMATELY 2" - 5" (5 CM - 12.5 CM) OVERLAP DEPENDING ON BLANKET TYPE.
- CONSECUTIVE BLANKETS SPLICED DOWN THE SLOPE MUST BE PLACED END OVER END (SHINGLE STYLE) WITH AN APPROXIMATE 3" (7.5 CM) OVERLAP. STAPLE THROUGH OVERLAPPED AREA, APPROXIMATELY 12" (30 CM) APART ACROSS ENTIRE BLANKET WIDTH.

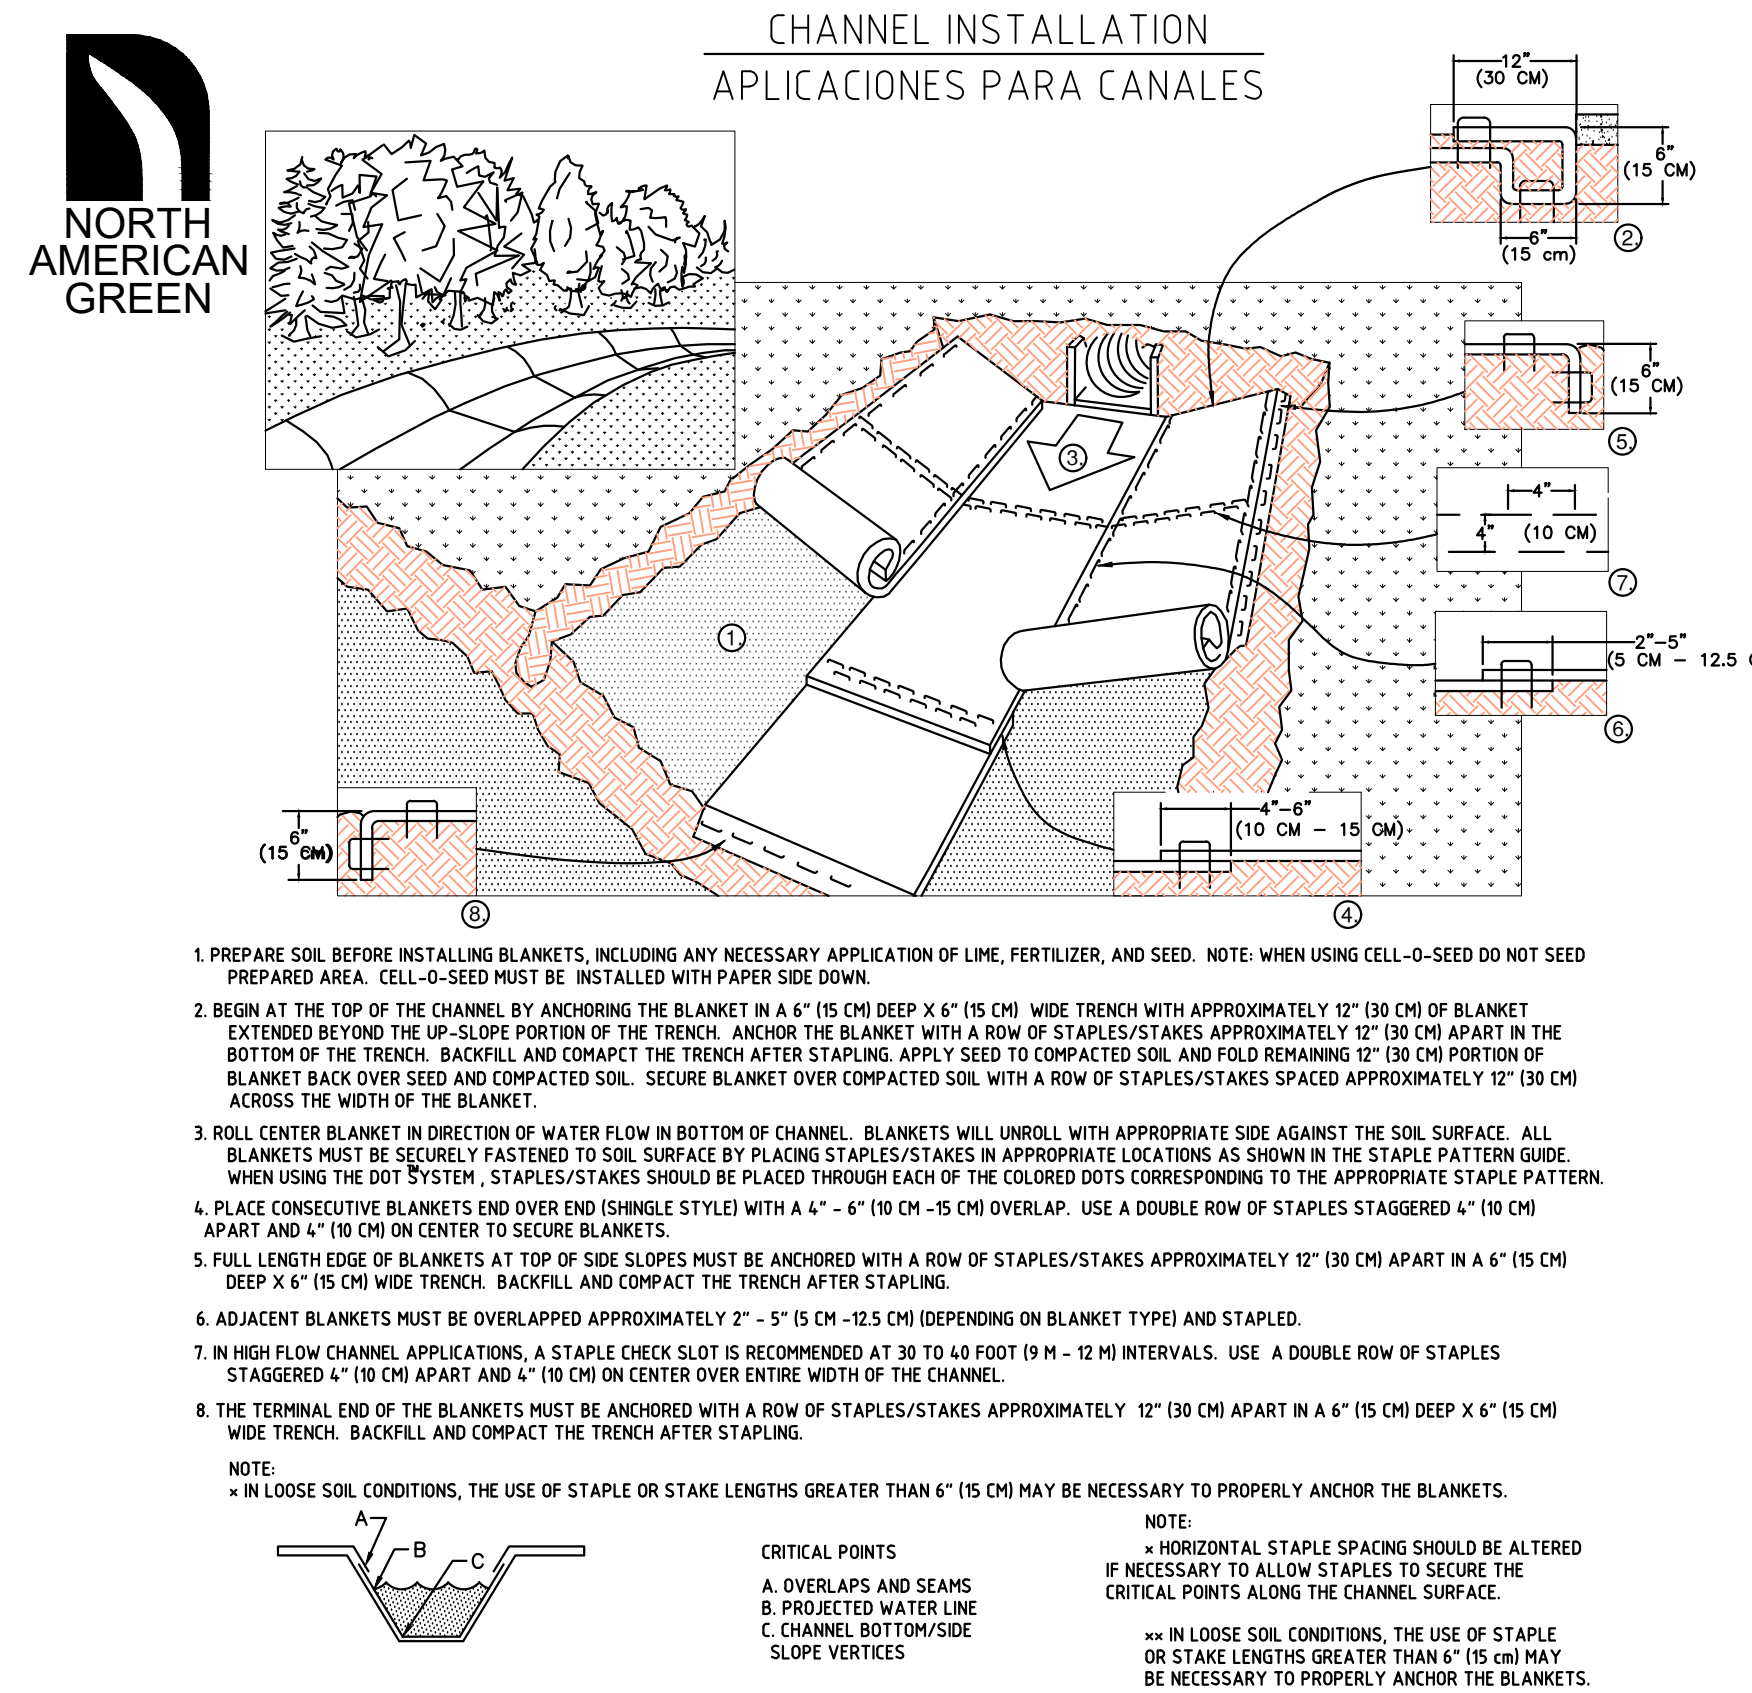

- PREPARE SOIL BEFORE INSTALLING BLANKETS, INCLUDING ANY NECESSARY APPLICATION OF LIME, FERTILIZER, AND SEED. NOTE: WHEN USING CELL-O-SEED DO NOT SEED PREPARED AREA. CELL-O-SEED MUST BE INSTALLED WITH PAPER SIDE DOWN.
- BEAM AT THE TOP OF THE CHANNEL, BY ANCHORING THE BLANKET IN A 4" (10 CM) DEEP X 4" (10 CM) WIDE TRENCH WITH APPROXIMATELY 12" (30 CM) OF BLANKET EXTENDING BEYOND THE UP-SLOPE PORTION OF THE TRENCH. ANCHOR THE BLANKET WITH A ROW OF STAPLES/STAKES APPROXIMATELY 12" (30 CM) APART IN THE BOTTOM OF THE TRENCH. BACKFILL AND COMPACT THE TRENCH AFTER STAPLING. APPLY SEED TO COMPACTED SOIL AND FOLD REMAINING 12" (30 CM) PORTION OF BLANKET BACK OVER SEED AND COMPACTED SOIL. SECURE BLANKET OVER COMPACTED SOIL WITH A ROW OF STAPLES/STAKES SPACED APPROXIMATELY 12" (30 CM) ACROSS THE WIDTH OF THE BLANKET.
- ROLL CENTER BLANKET DIRECTLY DOWN WATER FLOW IN BOTTOM OF CHANNEL. BLANKETS WILL UNROLL WITH APPROPRIATE USE AGAINST THE SOIL SURFACE. ALL BLANKETS MUST BE SECURELY FASTENED TO SOIL SURFACE BY PLACING STAPLES/STAKES IN APPROPRIATE LOCATIONS AS SHOWN IN THE STAPLE PATTERN GUIDE. WHEN USING THE TIE SYSTEM, STAPLES/STAKES SHOULD BE PLACED THROUGH EACH OF THE COLORED DOTS CORRESPONDING TO THE APPROPRIATE STAPLE PATTERN.
- PLACE CONSECUTIVE BLANKETS END OVER END (SHINGLE STYLE) WITH A 4" - 6" (10 CM - 15 CM) OVERLAP. USE A DOUBLE ROW OF STAPLES STAGGERED 4" (10 CM) DEEP X 4" (10 CM) APART AND A 10" (25 CM) CENTER OVERLAP BETWEEN THE TRENCH AFTER STAPLING.
- ADJACENT BLANKETS MUST BE OVERLAPPED APPROXIMATELY 2" - 5" (5 CM - 12.5 CM) DEPENDING ON BLANKET TYPE AND STAPLES.
- HIGH FLOW CHANNEL APPLICATION: A STAPLE CHECK SLOT IS RECOMMENDED AT 30' TO 40' (9 M - 10 M) INTERVALS. USE A DOUBLE ROW OF STAPLES STAGGERED 4" (10 CM) APART AND A 10" (25 CM) CENTER OVERLAP BETWEEN THE TRENCH AFTER STAPLING.
- THE TERMINAL END OF THE BLANKETS MUST BE ANCHORED WITH A ROW OF STAPLES/STAKES APPROXIMATELY 12" (30 CM) APART IN A 4" (10 CM) DEEP X 4" (10 CM) WIDE TRENCH. BACKFILL AND COMPACT THE TRENCH AFTER STAPLING.

PROJECT TITLE: EASTON COMMERCE PARK

NOTES:

1. THE CONTRACTOR SHALL NOTIFY THE NORTHAMPTON COUNTY CONSERVATION DISTRICT AT LEAST 7 DAYS PRIOR TO THE START OF EARTHMOVING ACTIVITIES.
2. THE CONTRACTOR SHALL COMPLY WITH ALL SOIL USE RESOLUTIONS NOTED ON THIS PLAN.
3. IN NON-STRUCTURAL FILL AREAS, COMPACT FILL IN 12" LIFTS TO 90% COMPACTION.
4. THE OPERATOR SHALL REMOVE FROM THE SITE ALL CONSTRUCTION WASTES, EXCESS BUILDING MATERIALS, AND MATERIALS CREATED AS THE RESULT OF OPERATION, MAINTENANCE, REPAIR AND/OR REPLACEMENT OF ANY PCSBM BMP IDENTIFIED ON THIS PLAN IN ACCORDANCE WITH THE DEPARTMENT'S SOLID WASTE MANAGEMENT REGULATIONS AT 25 PA. CODE 260.1 ET SEQ., 271.1 ET SEQ., AND 287.1 ET SEQ. THE CONTRACTOR SHALL NOT ILLEGALLY BURY, DUMP, OR DISCHARGE ANY OF THESE SOLID WASTES AT THE SITE. THE ENTIRE SITE DRAINS TO BUSHKILL CREEK AND ITS TRIBUTARIES, WHICH THEN ENTER THE DELAWARE RIVER.

POST-CONSTRUCTION STORMWATER MANAGEMENT PLAN RECORDING REQUIREMENTS:

THIS POST-CONSTRUCTION STORMWATER MANAGEMENT PLAN INCLUDES SHEETS THAT ARE TO BE RECORDED AT THE NORTHAMPTON COUNTY RECORDER OF DEEDS OFFICE AT THE TIME OF CITY OF EASTON, WILSON BOROUGH, AND PALMER TOWNSHIPS FINAL PLAN APPROVAL OF THE LAND DEVELOPMENT PLAN. THE RECORDING OF THIS POST-CONSTRUCTION STORMWATER MANAGEMENT PLAN PROVIDES FOR THE FOLLOWING:

1. THE POST-CONSTRUCTION STORMWATER MANAGEMENT BMPs ARE IDENTIFIED AS FOLLOWS:
- a. MRC RAIN GARDEN BASINS A, B, C&D, AND E
- b. CATCH BASIN AND FILTERS
- c. VEGETATED AND LANDSCAPE AREAS
- d. AMENDED SOILS
- e. PIPE NETWORK
- f. RIPRAP APRONS

2. ACCESS TO THE ABOVE LISTED POST-CONSTRUCTION STORMWATER MANAGEMENT BMPs BY THE PENNSYLVANIA DEPARTMENT OF ENVIRONMENTAL PROTECTION AND THE NORTHAMPTON COUNTY CONSERVATION DISTRICT AND THE CITY OF EASTON, WILSON BOROUGH, AND PALMER TOWNSHIP OR THEIR DESIGNEE AS NOTED TO INSPECT THE POST-CONSTRUCTION STORMWATER BMPs SHALL BE PROVIDED BY THE PROPERTY OWNER.
3. THE RESPONSIBILITY FOR OPERATIONS AND MAINTENANCE OF THE POST-CONSTRUCTION STORMWATER BMPs AS DESCRIBED ON THIS PLAN SHALL REMAIN WITH THE LOT OWNER.
4. THE POST-CONSTRUCTION STORMWATER MANAGEMENT PLAN, INSPECTION REPORTS, AND MONITORING RECORDS SHALL BE AVAILABLE FOR REVIEW AND INSPECTION BY THE MUNICIPALITIES, PADEP AND THE CONSERVATION DISTRICT.

RESPONSIBLE PARTIES:

THE OWNER OF THE PROPERTY IS THE RESPONSIBLE PARTY FOR MAINTENANCE OF BMP FACILITIES AND RESPONSIBILITY RUNS WITH THE PROPERTY.

GENERAL NOTES:

1. THE CONTRACTOR SHALL NOTIFY THE NORTHAMPTON COUNTY CONSERVATION DISTRICT AT LEAST 7 DAYS PRIOR TO THE START OF EARTHMOVING ACTIVITIES.
2. ALL EARTHMOVING CONTRACTORS MUST BE ADDED AS CO-PERMITTEES TO THE NPDES PERMIT. AFTER ALL EARTHMOVING ACTIVITY HAS CEASED AND THE ENTIRE PERMITTED AREA IS PERMANENTLY STABILIZED, THE PERMITTEE(S) MUST SUBMIT A NOTICE OF TERMINATION FORM TO THE NORTHAMPTON COUNTY CONSERVATION DISTRICT TO CLOSE OUT THE NPDES PERMIT.
3. THE PERMITTEE AND CO-PERMITTEE(S) SHALL COMPLY WITH ALL OF THE MONITORING AND REPORTING REQUIREMENTS, AS OUTLINED IN PART A.2 OF THE NPDES PERMIT. THE PERMITTEE AND CO-PERMITTEE(S) SHALL INSURE THAT SITE INSPECTIONS ARE CONDUCTED AT THE SCHEDULED FREQUENCY AND AFTER EACH MEASURABLE PRECIPITATION EVENT BY QUALIFIED PERSONNEL, TRAINED AND EXPERIENCED IN PCSM PRACTICES TO ASCERTAIN THAT THE PCSM BMPs ARE OPERATIONAL AND EFFECTIVE. A WRITTEN REPORT SHALL BE KEPT FOR EACH INSPECTION IN ACCORDANCE WITH THE REQUIREMENTS OF PART A.2.
4. THIS PLAN IS FOR THE IMPLEMENTATION OF PCSM MEASURES ONLY. THIS PLAN SHALL NOT BE USED FOR THE CONSTRUCTION OF NON-PCSM MEASURES.
5. THE CONTRACTOR SHALL COMPLY WITH ALL SOIL CONSTRUCTION LIMITATIONS NOTED ON THIS PLAN.
6. IN ALL NON-STRUCTURAL FILL AREAS, COMPACT FILL IN 12" LIFTS TO 90% COMPACTION.
7. BEFORE INITIATING ANY REVISION TO THE APPROVED PCSM PLAN OR REVISIONS TO OTHER PLANS WHICH MAY AFFECT THE EFFECTIVENESS OF THE APPROVED PCSM PLAN, THE OPERATOR MUST RECEIVE DIRECT APPROVAL OF THE REVISIONS FROM THE NORTHAMPTON COUNTY CONSERVATION DISTRICT AND CITY OF EASTON, WILSON BOROUGH, AND PALMER TOWNSHIP. THE OPERATOR SHALL ASSURE THAT THE APPROVED PCSM PLAN IS PROPERLY IMPLEMENTED. IMMEDIATELY UPON DISCOVERING UNFORESEEN CIRCUMSTANCES POSING THE POTENTIAL FOR PCSM BMP FAILURE, THE OPERATOR SHALL IMPLEMENT APPROPRIATE BEST MANAGEMENT PRACTICES TO ELIMINATE POTENTIAL FOR PCSM BMP FAILURE.
8. THE OPERATOR SHALL REMOVE FROM THE SITE, RECYCLE, OR DISPOSE OF ALL CONSTRUCTION WASTES, EXCESS BUILDING MATERIALS, AND MATERIALS CREATED AS THE RESULT OF OPERATION, MAINTENANCE, REPAIR AND/OR REPLACEMENT OF ANY PCSBM BMP IDENTIFIED ON THIS PLAN IN ACCORDANCE WITH THE DEPARTMENT'S SOLID WASTE MANAGEMENT REGULATIONS AT 25 PA. CODE 260.1 ET SEQ., 271.1 ET SEQ., AND 287.1 ET SEQ. THE CONTRACTOR SHALL NOT ILLEGALLY BURY, DUMP, OR DISCHARGE ANY OF THESE SOLID WASTES AT THE SITE.
9. INDIVIDUALS RESPONSIBLE FOR EARTH DISTURBANCE ACTIVITIES MUST ENSURE THAT PROPER MECHANISMS ARE IN PLACE TO CONTROL WASTE MATERIALS. CONSTRUCTION WASTES INCLUDE, BUT ARE NOT LIMITED TO: EXCESS SOIL MATERIALS, BUILDING WASTE MATERIALS, CONCRETE WASTE MATERIALS, ETC. THAT COULD ADVERSELY IMPACT WATER QUALITY. MEASURES SHOULD BE PLANNED AND IMPLEMENTED FOR HOUSEKEEPING, MATERIALS MANAGEMENT, AND LITTER CONTROL. WHEREVER POSSIBLE, RECYCLING OF EXCESS MATERIALS IS PREFERRED, RATHER THAN DISPOSAL.
10. KEEP ALL TRASH CONTAINER LIDS CLOSED AT ALL TIMES UNLESS ADDING OR REMOVING MATERIAL. ALL WASTE RECEPTACLES SHOULD BE LEAK-TIGHT WITH TIGHT-FITTING LIDS. NEVER PLACE LIQUIDS OR LIQUID-CONTAINING WASTES IN A DUMPSTER OR TRASH RECEPTACLE. ARRANGE FOR WASTES TO BE PICKED UP REGULARLY AND DISPOSED AT APPROVED DISPOSAL FACILITIES. DO NOT WASH OUT WASTE CONTAINERS OR DUMPSTERS OUTDOORS. RETURN DUMPSTERS TO THE OWNERS FOR CLEANING AT THE OWNER'S FACILITY.
11. DISPOSAL OF REMOVED MATERIAL SHALL DEPEND ON THE NATURE OF THE DRAINAGE AREA AND INTENT AND FUNCTION OF THE UNIT. FOR EXAMPLE, SEDIMENT COLLECTED FROM A SYSTEM OF STORMWATER INLETS MAY POSSIBLY BE DISPOSED OF AT A LANDFILL. MATERIAL REMOVED FROM THE INLET SHOULD BE HANDLED ACCORDING TO LOCAL, STATE, AND FEDERAL REGULATIONS. REMOVED MATERIAL FROM "HOT SPOTS" SUCH AS FUELING STATIONS OR THAT RECEIVE A LARGE AMOUNT OF DEBRIS SHOULD BE HANDLED ACCORDING TO DEP REGULATIONS FOR SOLID WASTE. MATERIALS SUCH AS A LANDFILL THAT IS APPROVED BY DEP TO ACCEPT SOLID WASTE, SOME MATERIALS, SUCH AS SEDIMENT AND DETRITUS FROM LAWN AREAS MAY BE ABLE TO BE REUSED ON SITE, WHICH IS RECOMMENDED BY DEP. AFTER THE CLEAN-OUT PROCEDURE IS COMPLETE, REPLACE THE GRATES SECURELY TO THE FRAMES FOR SAFETY PURPOSES.
12. THE USE OF MASTIC OR EQUIVALENT IS RECOMMENDED IN ALL INLETS AND MANHOLES LOCATED WITHIN GRASSED AREAS AND PCSBM BMP AREAS TO PREVENT SOIL FROM WASHING INTO THE STORM SEWER OR INFILTRATION AREA THROUGH UNSEALED JOINTS IN THE INLET BOX AND TOP.

SOILS CONSTRUCTION LIMITATIONS:

SEASONAL HIGH WATER TABLE - IF GROUNDWATER IS ENCOUNTERED, THE WATER WILL BE PUMPED TO A SEDIMENT REMOVAL DEVICE (I.E. DIRTBAG FILTER BAG).

HIGH MOISTURE LEVELS ABOVE THE FRAGIPAN - IF GROUNDWATER IS ENCOUNTERED, THE WATER WILL BE PUMPED TO A SEDIMENT REMOVAL DEVICE (I.E. DIRTBAG FILTER BAG).

UNSTABILITY FOR WINTER GRADING - IF GRADING ACTIVITIES TAKE PLACE DURING THE WINTER MONTHS, EARTHWORK SHALL BE RESTRICTED TO PERIODS WHEN THE AIR TEMPERATURE IS ABOVE FREEZING, AND WET OR FROZEN SOIL SHALL NOT BE USED FOR BULK FILL OR TRENCH BACKFILL.

INSTABILITY FOR BASIN EMBANKMENT CONSTRUCTION - A COMPACTED CLAY CORE AND KEY TRENCH WILL BE CONSTRUCTED INSIDE THE BASIN EMBANKMENT USING CLAYEY SOIL OF THE AREA TO PREVENT SEEPAGE THROUGH THE EMBANKMENT FILL.

HIGH CONTAMINATION - ACCORDING TO THE GEOTECHNICAL STUDY THE NATIVE SOIL HAS HIGH LEVEL OF CONTAMINATION; CONSEQUENTLY, INFILTRATION WAS INHIBITED BY APPLYING LINER IN THE STORMWATER BMPs.

SHALLOW BEDROCK OR ROCK LEDGES FOR GRADING - IF ROCK IS ENCOUNTERED DURING GRADING, THE ROCK WILL BE UNDERCUT AT LEAST 6" BELOW FINISHED GRADE. A 6" THICK LAYER OF TOPSOIL SHALL BE PLACED OVER THE ROCK.

POOR SOURCE OF TOPSOIL - USE BEST TOPSOIL STRIPPED FROM THE SITE. IF LITTLE OR NO TOPSOIL IS ENCOUNTERED DURING EARTHMOVING OPERATIONS IN THESE SOILS, TOPSOIL WILL BE IMPORTED FROM OFF-SITE.

SCHEDULE OF INSPECTION FOR CRITICAL STAGES OF BMP INSTALLATION:

LICENSED PROFESSIONAL OR THEIR DESIGNATED INSPECTION STAFF SHALL BE PRESENT DURING:

- CONSTRUCTION OF BASIN STRUCTURES, LINING AND COMPOST/AMENDED SOIL
- CONSTRUCTION OF CATCH BASINS AND PIPE NETWORK COMPONENTS
- CONSTRUCTION OF WINGED WALLS AND RIPRAP APRONS
- CONVERSION OF SEDIMENT BASIN TO PCSM CONDITIONS
- INSTALLATION OF ALL PERMANENT SOIL STABILIZATION BLANKETS AND TURF REINFORCEMENT MATTING IN THE BASIN BERMS

CHAPTER 93 CLASSIFICATION:

THE RECEIVING WATERCOURSE BUSHKILL CREEK, CLASSIFIED BY DEP CHAPTER 93 AS HIGH QUALITY (HF) AND COLD WATER FISH (CWF), AND ITS TRIBUTARIES.

LIMIT OF AREA OF DISTURBANCE:

THE AREA SHOWN AS THE LIMIT OF CONSTRUCTION ON THIS PLAN SHALL BE DELINEATED IN THE FIELD BY ORANGE CONSTRUCTION FENCING OR STAKES AND ROPS TO PREVENT OUTSIDE DISTURBANCE. ANY DISTURBANCE OUTSIDE THIS AREA, INCLUDING DELINEATING DEVICES USED THAT ARE KNOCKED DOWN BY CONSTRUCTION EQUIPMENT SHALL BE IMMEDIATELY RESTORED AND REPLACED AS NECESSARY. DISTURBANCE OUTSIDE THIS AREA IS PROHIBITED. THE PROJECT WAS DESIGNED UTILIZING THE LOW IMPACT DEVELOPMENT APPROACH TO MAXIMIZE THE USE OF MEASURES AND TECHNIQUES TO PROTECT AND MAINTAIN EXISTING QUALITY OF THE RECEIVING SURFACE WATERS AND PRESERVE EXISTING BASEFLOW. THE IMPERVIOUS AREA WAS LIMITED BY DESIGN. ONLY UTILIZING THE AREA NEEDED TO ACHIEVE THE PROJECT GOALS. THE DISTURBANCE TO EXISTING DRAINAGE FEATURES AND VEGETATION WERE MINIMIZED IN DESIGN TO PROVIDE MAXIMUM PROTECTION TO THESE AREAS AS WELL AS THE SEQUENCE CONSTRUCTION TO PROVIDE THE MAXIMUM PROTECTION TO THE WATERCOURSE. SOIL COMPACTION HAS ALSO BEEN LIMITED TO THE BUILDING, PARKING LOT AND THE ROADWAY. HEAVY EQUIPMENT SHALL NOT BE PERMITTED WITHIN ANY ISTORMWATER MANAGEMENT AREA.

THE MRC BASINS SHALL ACT AS SEDIMENT BASINS DURING CONSTRUCTION, AND CONVERTED TO MRC BASINS TO PROVIDE FOR WATER QUALITY AND TO MEET THE DEP AND LOCAL REQUIREMENTS. ACCELERATED EROSION AND SEDIMENTATION SHALL BE CONTROLLED THROUGH THE USE OF PERMANENT AND TEMPORARY (AS NECESSARY) SEEDING AND MULCHING OF ALL DISTURBED AREAS IN CONJUNCTION WITH COMPOST FILTER SOCKS BELOW DISTURBED AREAS, INLET PROTECTION, RIP-RAP APRONS ETC. IN THE POST DEVELOPMENT CONDITION, STORMWATER CONTROLS SHALL BE CONSTRUCTED TO PROTECT WATER QUALITY.

PCSM BMP IMPLEMENTATION IN RELATION TO EARTH DISTURBANCE:

PCSM BMP IMPLEMENTATION IS TO COINCIDE WITH THE CONSTRUCTION SEQUENCE AS SHOWN IN THE EROSION AND SEDIMENT CONTROL NARRATIVE AND ON THE EROSION AND SEDIMENT CONTROL NOTES.

ALL LIMITATIONS NOTED IN THE E&S NARRATIVE AND ON THE PLANS REGARDING STABILIZATION OF TIMING OF INSTALLATION OF BMP FACILITIES ARE TO BE FOLLOWED.

SEQUENCE OF CONSTRUCTION OF BMPs

1. EARTHWORK
- a. CUT/FILL, GRADE SOIL, LINE WITH APPROPRIATE EROSION CONTROL BLANKET, AND IMMEDIATELY AND PERMANENTLY STABILIZE.
2. INSTALLATION OF LINER AND SOIL AMENDMENTS
- a. INSTALL PER THE DESIGN DETAILS IN ALL DESIGNATED AREAS AND IMMEDIATELY AND PERMANENTLY STABILIZE PER THE SEEDING AND MULCHING SPECIFICATIONS.
3. LANDSCAPE RESTORATION AREAS
- a. PLANT PER THE DESIGN PLANS.
4. CONVERT SEDIMENT BASINS TO PERMANENT MRC RAIN GARDEN BASIN
- a. REMOVE SEDIMENT FROM THE BASIN AND FLUSH ACCUMULATED SEDIMENT FROM THE CONTRIBUTING STORM SEWER
- b. DEWATER THE BASIN BY USING A PUMP AND A PUMPED WATER FILTER BAG.
- c. SPREAD RAIN GARDEN MEDIA ON THE BASIN BOTTOM (PER THE PERMANENT GRADING PLAN) AND INTERIOR SLOPES BELOW THE CLEANOUT ELEVATION.
- d. PERMANENTLY STABILIZE ALL TOPSOILED OR DISTURBED AREAS.
- e. REMOVE THE SKINNER AFTER THE INTERIOR OF THE BASIN ACHIEVES PERMANENT STABILIZATION, ANY BARRIERS, CLEANOUT STAKES AND INSTALL THE PERMANENT OFFICE PLATE ON THE OUTLET HEADWALL. INSTALL CAP ON SKINNER STUD.
- f. PROTECT THE PERMANENT OFFICE BY PLACING A SILT SOCK AROUND THE OUTLET STRUCTURE UNTIL INTERIOR OF PERMANENT FACILITY IS STABILIZED.
- g. INSTALL WINGED WALLS AND RIPRAP APRON AT THE DESIGNATED OUTFALLS PER PLANS.

POST-CONSTRUCTION STORMWATER MANAGEMENT BMP INSPECTION AND MAINTENANCE NOTES

1. NO STRUCTURES THAT ARE NOT COMPONENTS OF AN APPROVED BMP SHALL BE PERMITTED WITHIN OR ON TOP OF AN AREA DESIGNATED AS STORMWATER BMP.
2. BMPs SHALL BE INSPECTED BY A PROFESSIONAL LICENSED IN THE COMMONWEALTH OF PENNSYLVANIA ON THE FOLLOWING BASIS:
- 2.1. ANNUALLY FOR THE FIRST FIVE (5) YEARS.
- 2.2. ONCE EVERY THREE (3) YEARS THEREAFTER.

BMP MAINTENANCE NOTES AND REQUIREMENTS:

OPERATION AND MAINTENANCE - GENERAL REQUIREMENTS

PA DEP REQUIRES THAT THE OPERATION AND MAINTENANCE ACTIVITIES FOR THE PERMANENT POST-CONSTRUCTION STORMWATER BEST MANAGEMENT PRACTICES (BMPs) BE CONDUCTED AS REQUIRED AND THAT DOCUMENTATION OF THESE INSPECTIONS BE AVAILABLE ONSITE FOR THE NORTHAMPTON COUNTY CONSERVATION DISTRICT REVIEW. THESE MAINTENANCE ACTIVITIES ARE PART OF THE PERMIT OBLIGATION AND CONTINUE FOR THE LIFE OF THE PROPERTY. USE FORMS THAT CAN BE USED FOR THIS PURPOSE ARE INCLUDED AT THE END OF THE POST-CONSTRUCTION STORMWATER MANAGEMENT REPORT.

AFTER ANY STORM RAINFALL EVENT OF 0.8" OR GREATER (MAJOR RUNOFF EVENT), THE BASIN AND ASSOCIATED OUTLET WORKS SHOULD BE INSPECTED. ANY DAMAGE OR BLOCKAGE TO THE OUTLET STRUCTURES SHOULD BE REPAIRED OR REMOVED IMMEDIATELY. ANY ERODED AREAS SHOULD BE TOPSOILED AND PERMANENTLY SEEDED AND MULCHED.

SUMPED STORMWATER STRUCTURES MAINTENANCE/INSPECTION GUIDELINES

ALL SUMPED STORMWATER INLETS AND JUNCTION BOXES SHALL BE INSPECTED TWICE A YEAR AND AFTER MAJOR RAINSTORMS. SEDIMENT AND DEBRIS IN THE SUMPS SHALL BE REMOVED BETWEEN MARCH 1ST AND APRIL 1ST AND BETWEEN SEPTEMBER 1ST AND OCTOBER 1ST OF EACH YEAR AND ALSO AT SUCH TIMES WHEN SEDIMENT REACHES HALF THE SUMP HEIGHT OR THE DRAINAGE PLAN SHOWS THE LOCATION OF THE INLETS AND JUNCTION BOXES.

MRC /RAIN GARDEN BASIN & RAIN GARDENS

- UPGRADIENT CATCH BASINS AND INLETS SHALL BE INSPECTED AND CLEANED ANNUALLY OR MORE OFTEN IF HISTORICAL MAINTENANCE RECORDS SUGGESTS A MORE FREQUENT CLEANING.

- THE VEGETATION (FOR THE MRC BMP AND CONTRIBUTING DRAINAGE AREA) SHOULD BE MAINTAINED IN GOOD CONDITION, AND ANY BARE SPOTS SHALL BE REVEGETATED.
- CARE SHOULD BE TAKEN TO AVOID EXCESSIVE COMPACTION BY MOWERS. MOW ONLY AS APPROPRIATE FOR VEGETATIVE SPECIES.

- INSPECT AT LEAST TWO TIMES PER YEAR AFTER RUNOFF EVENTS GREATER THAN 0.8 INCH AND MAKE SURE THAT RUNOFF DRAINS DOWN WITHIN THE DESIGN PARAMETERS (A LICENSED PROFESSIONAL ENGINEER SHOULD IDENTIFY WHAT THESE PARAMETERS ARE).

- AT LEAST TWO TIMES PER YEAR, OR MORE IF HISTORICAL MAINTENANCE INDICATE IT IS NECESSARY, INSPECT FOR ACCUMULATION OF SEDIMENT, DAMAGE TO OUTLET CONTROL STRUCTURES, EROSION, SIGNS OF WATER CONTAMINATION(SPILLS, AND INSTABILITY. LEAF LITTER NEEDS TO BE REMOVED ANNUALLY.

- AS NEEDED, REMOVE ACCUMULATED SEDIMENT AS REQUIRED TO MAINTAIN INFILTRATION THROUGH THE FILL MATERIAL AND TO MAINTAIN WATER QUALITY FUNCTIONALLY.

- RESTORE ORIGINAL CROSS SECTION, PROPERLY DISPOSE OF SEDIMENT.

- IF POROUS PAVEMENT IS INCLUDED IN THE DESIGN, VACUUM AT LEAST TWICE PER YEAR. VACUUM SHOULD HAVE SUFFICIENT SUCTION POWER AND BE DESIGNED FOR USE WITH POROUS PAVEMENTS.

- ALL MRC BMP COMPONENTS SHOULD BE MAINTAINED AS INDICATED IN THE STORMWATER BMP MANUAL.

AS NOTED ABOVE, IF THE MRC BMP WILL MANAGE PEAK FLOWS IN EXCESS OF THE 24-HOUR/24-HOUR STORM EVENT, AN INCREASED INSPECTION AND MAINTENANCE FREQUENCY WILL TYPICALLY BE NECESSARY.

INLET WATER QUALITY INSERT / FILTERS

- INSPECT AND REMOVE TRASH AND DEBRIS FROM FILTER AND AREA AROUND STRUCTURE.
- PERFORM MAINTENANCE AS REQUIRED BY MANUFACTURER FOR CLEANING AND REPLACEMENT OF FILTER MEDIA.

- ENSURE UPSTREAM DRAINAGE IS NOT IMPEDED BY CLOGGED FILTERS AND INSPECT QUARTERLY.

SOIL AMENDMENTS

- ALL AREAS ARE FREE AND CLEAR OF DEBRIS AND ACCUMULATED SEDIMENT.
- INSPECT FOR THE FORMATION OF RILLS OR OTHER erosive CONDITIONS AND IMMEDIATELY REPLACE.

- MOW ONLY AS APPROPRIATE FOR VEGETATIVE COVER SPECIES.

- VEHICLES SHOULD NOT BE PARKED OR DRIVEN ON AMENDED SOIL AREAS TO MAINTAIN AN UNCOMPACTED STATE.

- TILL AND REPLANT IF SOILS BECOME COMPACTED.

VEGETATED COVER/ LANDSCAPE RESTORATION

IN GENERAL, MAINTENANCE STRATEGIES FOR VEGETATED AREAS SHOULD FOCUS ON SUSTAINING BOTH THE HYDRAULIC AND POLLUTANT REMOVAL EFFICIENCY OF THE AREA AS WELL AS MAINTAINING A DENSE VEGETATIVE COVER.

MAINTENANCE ACTIVITIES TO BE DONE ANNUALLY OR 48 HOURS AFTER EVERY STORM EVENT (SEMIANNUALLY FOR THE FIRST YEAR):

- INSPECT AND CORRECT EROSION PROBLEMS, DAMAGE TO VEGETATION, AND SEDIMENT AND DEBRIS ACCUMULATION (WHEN > 3 IN AT ANY SPOT OR CROPS VEGETATION)
- INSPECT VEGETATION ON SLOPES FOR EROSION AND FORMATION OF RILLS OR GULLIES, CORRECT AS NEEDED.

- INSPECT FOR POOLS OF STANDING WATER, DEWATER AND DISCHARGE TO A STORM SEWER AT AN APPROVED LOCATION.

- MOW AND TRIM VEGETATION TO ENSURE SAFETY, AESTHETICS, PROPER SWALE OPERATION, AND TO SUPPRESS WEEDS AND INVASIVE VEGETATION; DISPOSE OF CUTTINGS IN A LOCAL COMPOSTING FACILITY; MOW ONLY WHEN GROUND IS DRY TO AVOID RUTTING

- INSPECT FOR LITTER; REMOVE PRIOR TO MOWING

MAINTENANCE ACTIVITIES TO BE DONE AS NEEDED:

- PLANT ALTERNATIVE GRASS SPECIES IN THE EVENT OF UNSUCCESSFUL ESTABLISHMENT

- RESEED BARE AREAS; INSTALL APPROPRIATE EROSION CONTROL MEASURES WHEN NATIVE SOIL EXPOSED OR EROSION CHANNELS ARE FORMING

- WATER DURING DRY PERIODS, FERTILIZE, AND APPLY PESTICIDE ONLY WHEN ABSOLUTELY NECESSARY

- TREES ARE TO BE INSPECTED ANNUALLY. DEAD OR DISEASED TREES ARE TO BE REPLACED IN-KIND OR WITH SPECIES APPROVED BY THE CONSERVATION DISTRICT.

ADDITIONAL WINTER MAINTENANCE CONCERNS:

- INSPECT AREA IMMEDIATELY AFTER THE SPRING MELT. REMOVE RESIDUALS (E.G. SAND) AND REPLACE DAMAGED VEGETATION WITHOUT DISTURBING REMAINING VEGETATION
- IF ROADSIDE OR PARKING LOT RUNOFF IS DIRECTED TO THE SWALE, MULCHING AND/OR SOIL AERATION/MANIPULATION MAY BE REQUIRED IN THE SPRING TO RESTORE SOIL STRUCTURE AND MOISTURE CAPACITY AND TO REDUCE THE IMPACTS OF DEICING AGENTS

- USE NONTOTOXIC, ORGANIC DEICING AGENTS. APPLIED EITHER AS BLENDED, MAGNESIUM CHLORIDE-BASED LIQUID PRODUCTS OR AS PRETREATED SALT.
- USE SALT-TOLERANT VEGETATION ALONG PARKING AND SIDEWALK AREAS OR WHERE DRAINAGE FROM PAVED AREAS FLOWS.

LIMITED COMPACTION

- ALL BASIN AND BERM AREAS SHALL BE PROTECTED FROM EXCESSIVE VEHICLE MOVEMENT, AND SHALL NOT BE USED FOR STORAGE, OR EQUIPMENT OR MATERIAL LAYDOWN.
- MAINTAIN HEALTHY VEGETATED COVER, INSPECT 2X/YEAR.

- REPLACE VEGETATION WHICH HAS BEEN DAMAGED.

MAINTENANCE CLEANING

THE OPERATOR SHALL REMOVE FROM THE SITE, RECYCLE, OR DISPOSE OF ALL CONSTRUCTION WASTES, EXCESS BUILDING MATERIALS, AND MATERIALS CREATED AS THE RESULT OF OPERATION, MAINTENANCE, REPAIR AND/OR REPLACEMENT OF ANY PCSBM BMP IDENTIFIED ON THIS PLAN IN ACCORDANCE WITH THE DEPARTMENT'S SOLID WASTE MANAGEMENT REGULATIONS AT 25 PA. CODE 260.1 ET SEQ., 271.1 ET SEQ., AND 287.1 ET SEQ. THE CONTRACTOR SHALL NOT ILLEGALLY BURY, DUMP, OR DISCHARGE ANY OF THESE WASTES AT THE SITE.

INDIVIDUALS RESPONSIBLE FOR EARTH DISTURBANCE ACTIVITIES MUST ENSURE THAT PROPER MECHANISMS ARE IN PLACE TO CONTROL WASTE MATERIALS. CONSTRUCTION WASTES INCLUDE, BUT ARE NOT LIMITED TO: EXCESS SOIL MATERIALS, BUILDING MATERIALS, CONCRETE WASH WATER, SANITARY WASTES, ETC. THAT COULD ADVERSELY IMPACT WATER QUALITY. MEASURES SHOULD BE PLANNED AND IMPLEMENTED FOR HOUSEKEEPING, MATERIALS MANAGEMENT, AND LITTER CONTROL. WHEREVER POSSIBLE, RECYCLING OF EXCESS MATERIALS IS PREFERRED, RATHER THAN DISPOSAL.

KEEP ALL TRASH CONTAINER LIDS CLOSED AT ALL TIMES UNLESS ADDING OR REMOVING MATERIAL. ALL WASTE RECEPTACLES SHOULD BE LEAK-TIGHT WITH TIGHT-FITTING LIDS. NEVER PLACE LIQUIDS OR LIQUID-CONTAINING WASTES IN A DUMPSTER OR TRASH RECEPTACLE. ARRANGE FOR WASTES TO BE PICKED UP REGULARLY AND DISPOSED AT APPROVED DISPOSAL FACILITIES. DO NOT WASH OUT WASTE CONTAINERS OR DUMPSTERS OUTDOORS. RETURN DUMPSTERS TO THE OWNERS FOR CLEANING AT THE OWNER'S FACILITY.

DISPOSAL OF REMOVED MATERIAL SHALL DEPEND ON THE NATURE OF THE DRAINAGE AREA AND INTENT AND FUNCTION OF THE UNIT. FOR EXAMPLE, SEDIMENT COLLECTED FROM A SYSTEM OF STORMWATER INLETS MAY POSSIBLY BE DISPOSED OF AT A LANDFILL. MATERIAL REMOVED FROM THE INLET SHOULD BE HANDLED ACCORDING TO LOCAL, STATE, AND FEDERAL REGULATIONS.

REMOVED MATERIAL FROM "HOT SPOTS" SUCH AS FUELING STATIONS OR THAT RECEIVE A LARGE AMOUNT OF DEBRIS SHOULD BE HANDLED ACCORDING TO DEP REGULATIONS FOR SOLID WASTE. SUCH AS A LANDFILL THAT IS APPROVED BY DEP TO ACCEPT SOLID WASTE, SOME MATERIALS, SUCH AS SEDIMENT AND DETRITUS FROM LAWN AREAS MAY BE ABLE TO BE REUSED ON SITE, WHICH IS RECOMMENDED BY DEP. AFTER THE CLEAN-OUT PROCEDURE IS COMPLETE, REPLACE THE GRATES SECURELY TO THE FRAMES FOR SAFETY PURPOSES.

SEDIMENT REMOVED FROM E&S&C AND PCSBM BMPs DURING MAINTENANCE OF SAID BMPs AND DURING CONVERSION OF E&S&C BMPs TO PERMANENT PCSBM BMPs SHALL BE DISPOSED FOLLOWING THE ABOVE DESCRIBED PROCESS.

INSPECTIONS SHOULD BE LOGGED ONTO DEP FORM 3800-FM-BCW027D REV. 12/2019 AND KEPT ON SITE AT ALL TIMES.

NPDES PERMIT NOTES

1. UPON REDUCTION, LOSS OR FAILURE OF THE BMPs, THE PERMITTEE AND CO-PERMITTEE SHALL TAKE IMMEDIATE ACTION TO RESTORE THE BMPs OR PROVIDE AN ALTERNATIVE METHOD OF TREATMENT.

2. WHERE E&S BMPs ARE FOUND TO BE INOPERATIVE OR INEFFECTIVE DURING AN INSPECTION, OR AT ANY OTHER TIME, THE PERMITTEE AND CO-PERMITTEE SHALL IMMEDIATELY CONTACT THE COUNTY CONSERVATION DISTRICT, BY PHONE OR PERSONAL CONTACT, FOLLOWED BY THE SUBMISSION OF A WRITTEN REPORT WITHIN 5 DAYS OF THE INITIAL CONTACT.

3. PERMITTEES REQUESTING A RENEWAL OF COVERAGE UNDER A PERMIT MUST SUBMIT TO THE COUNTY CONSERVATION DISTRICT AN ADMINISTRATIVELY COMPLETE AND ACCEPTABLE NOI AT LEAST 90 DAYS PRIOR TO THE EXPIRATION DATE OF COVERAGE.

4. NOTICE OF TERMINATION, WHERE ALL STORMWATER DISCHARGES ASSOCIATED WITH CONSTRUCTION ACTIVITY THAT ARE AUTHORIZED BY THE PERMIT ARE ELIMINATED, AND BMPs IDENTIFIED IN THE POST-CONSTRUCTION STORMWATER MANAGEMENT (PCSM) PLAN HAVE BEEN INSTALLED, THE PERMITTEE OR CO-PERMITTEE(S) OF THE FACILITY MUST SUBMIT A NOTICE OF TERMINATION (NOT) FORM THAT IS SIGNED IN ACCORDANCE WITH PART B.1.C (SIGNATORY REQUIREMENTS) OF THE PERMIT TO THE COUNTY CONSERVATION DISTRICT.

5. SITE INSPECTIONS AND MONITORING REPORTS, THE PERMITTEE AND CO-PERMITTEE(S) SHALL COMPLY WITH ALL OF THE MONITORING AND REPORTING REQUIREMENTS, AS OUTLINED IN PART A.2 OF THE NPDES PERMIT. THE PERMITTEE AND CO-PERMITTEE(S) SHALL ENSURE THAT SITE INSPECTIONS ARE CONDUCTED AT LEAST WEEKLY AND AFTER EACH MEASURABLE PRECIPITATION EVENT BY QUALIFIED PERSONNEL, TRAINED AND EXPERIENCED IN E&S&C PRACTICES TO ASCERTAIN THAT THE E&S&C BMPs ARE OPERATIONAL AND EFFECTIVE. A WRITTEN REPORT SHALL BE KEPT FOR EACH INSPECTION, IN ACCORDANCE WITH THE REQUIREMENTS OF PART A.2.A

POST-CONSTRUCTION STORMWATER MANAGEMENT BMP INSPECTION AND MAINTENANCE NOTES

1. NO STRUCTURES THAT ARE NOT COMPONENTS OF AN APPROVED BMP SHALL BE PERMITTED WITHIN OR ON TOP OF AN AREA DESIGNATED AS STORMWATER BMP.
2. BMPs SHALL BE INSPECTED BY A REGISTERED DESIGN PROFESSIONAL LICENSED IN THE COMMONWEALTH OF PENNSYLVANIA ON THE FOLLOWING BASIS:
- ANNUALLY FOR THE FIRST FIVE (5) YEARS
- ONCE EVERY THREE (3) YEARS THEREAFTER.

THE DESIGN PROFESSIONAL CONDUCTING THE INSPECTION SHALL BE REQUIRED TO SUBMIT A WRITTEN REPORT TO THE MUNICIPALITIES WITHIN ONE MONTH FOLLOWING COMPLETION OF THE INSPECTION. THE REPORT SHALL PRESENT DOCUMENTATION AND INCLUDE PICTURES REGARDING THE CONDITION OF THE FACILITY AND RECOMMEND NECESSARY REPAIRS, IF NEEDED. ANY NEEDED REPAIRS SHALL BE IMPLEMENTED BY THE OWNER WITHIN ONE MONTH OF THE REPORT ISSUANCE DATE.

STORM WATER MANAGEMENT NOTES:

1. ALL RAIN WATER CONDUCTORS ARE TO BE MADE OF SCHEDULE 40 PVC WITH SOLID VENT CONNECTIONS AND CONNECTED TO THE STORMWATER MANAGEMENT SYSTEM AS SHOWN ON THE PLAN. THE MINIMUM SLOPE ON A RAIN WATER CONNECTOR IS TO BE 0.01 FT/FT, UNLESS OTHERWISE NOTED OR REQUIRED TO MEET LOCAL ORDINANCES.
2. PROVIDE CAST-IN-PLACE STEPS, IN ACCORDANCE WITH PENNDOT RC-39, FOR ALL INLETS, JUNCTION BOXES AND STRUCTURES OVER 4' DEPTH.

END SECTIONS ARE NOT INCLUDED IN PIPE LENGTHS.

4. PIPE LENGTHS ARE MEASURED FROM CENTERLINE OF INLET TO CENTERLINE OF INLET, ROUNDED TO NEAREST WHOLE FOOT.

5. INSTALLATION OF RAIN WATER CONDUCTORS SHALL BE RESPONSIBILITY OF SITE CONTRACTOR.

6. ALL PROPOSED INLETS AT THE LAST RUN TO AN OUTFALL AREA TO HAVE 18" SUMPS, UNLESS EQUIPPED WITH A SNOUT, IN WHICH CASE INLET SUMPS SHALL FOLLOW MANUFACTURER'S RECOMMENDATIONS.

THERMAL IMPACTS:

THE POTENTIAL THERMAL IMPACTS TO SURFACE WATERS FROM EARTH DISTURBANCE ACTIVITY ARE BECAUSE OF INCREASED SUN EXPOSURE DUE TO LACK OF VEGETATION ESTABLISHED DURING EARTH MOVING ACTIVITIES.

THE THERMAL IMPACTS WILL BE MITIGATED BY ANY DISCHARGE OF STORMWATER FROM THE SITE. DURING OR AFTER CONSTRUCTION, WILL TRAVEL THROUGH A SERIES OF EXISTING AND/OR PROPOSED SWALES AND VEGETATED SURFACES PRIOR TO REACHING THE STREAM. THIS SERIES OF SWALES AND SURFACES, AND THE SHEET FLOW OVER VEGETATED AREAS, WILL REDUCE THE POTENTIAL OF THERMAL IMPACTS TO BUSHKILL CREEK AND THE TRIBUTARIES BY ALLOWING THE STORMWATER DISCHARGE TO DISSIPATE HEAT INCREASES FROM THE SITE. THE PROPOSED BMPs ON-SITE, INCLUDING MRC RAIN GARDEN BMPs, VEGETATED SURFACES, LANDSCAPE RESTORATION, AND SOIL AMENDMENTS WILL ACT TO SLOW DOWN, FILTER AND INFILTRATE STORMWATER RUNOFF BEFORE IT LEAVES THE SITE. THE MRC BASINS INCLUDE AN UNDERDRAIN SYSTEM THAT COOLS THE WATER BELOW GRADE AND KEEPS IT FROM DISCHARGING DIRECTLY WHILE EXPOSED TO THE SUN. IN ADDITION, THE MRC BASINS ARE ALSO DESIGNED AS RAIN GARDENS TO PROVIDE VEGETATION THAT WILL SHADE THE BASIN BOTTOMS. FURTHER, EXTENSIVE LANDSCAPING IS BEING PROVIDED ALONG THE BASINS AND SWALES TO PROVIDE ADDITIONAL SHADING AND COOLING EFFECTS.

STANDARD E&S WORKSHEET # 21
Temporary and Permanent Vegetative Stabilization Specifications

PROJECT NAME: Easton Commerce Park
LOCATION: 1555 Wood Ave. Easton PA
PREPARED BY: M. Moser
CHECKED BY: D. Haas
DATE: 05/05/2023
DATE:

SPECIFICATIONS: The Department recommends the use of the Penn State publication, "Erosion Control and Conservation Plantings on Noncropland," as the standard to use for the selection of species, seed specifications, mixtures, liming and fertilizing, time of seeding, and seeding methods. Specifications for these items may also be obtained from PennDOT's Publication #408, Section 804 or by contacting the applicable county conservation district. Upon selection of a reference, that reference should be used to provide all specifications for seeding, mulching, and soil amendments. The following specification will be used for this project:

(TEMPORARY)

From April 1st to August 15th:

*SPECIES: Annual Ryegrass or Ryegrass/Spring Data Mix
% PURE LIVE SEED: 100 %
APPLICATION RATE: 40 or 20-64 LB/ACRE

From August 16th to October 15th:

*SPECIES: Annual Ryegrass or Winter Rye
% PURE LIVE SEED: 100 %
APPLICATION RATE: 40 or 168 LB/ACRE

After October 15th:

*SPECIES: Winter Rye
% PURE LIVE SEED: 100 %
APPLICATION RATE: 168 LB/ACRE

FERTILIZER TYPE: 10-10-10 (X-X-X)
FERTILIZER APPL. RATE: 500 LB/ACRE
LIMING RATE: 4 T/ACRE
MULCH TYPE: Cereal straw or grass hay, or both
MULCHING RATE: 3 T/ACRE

(PERMANENT)

TOPSOIL PLACEMENT DEPTH: MINIMUM 6 IN.

a. LAWN AREA:

*SPECIES: Kentucky Bluegrass Perennial Ryegrass Red Fescue
% PURE LIVE SEED: 100 %
APPLICATION RATE: 100 40 60 LB/ACRE

b. DETENTION BASINS (INTERIOR SLOPES) AND SWALES:

*SPECIES: Annual Ryegrass Perennial Ryegrass Kentucky 31 Tall Ry Fescue
% PURE LIVE SEED: 100 %
APPLICATION RATE: 40 30 10-20 100 LB/ACRE
FERTILIZER TYPE: 10-10-10 (X-X-X)
FERTILIZER APPL. RATE: 500 LB/ACRE
LIMING RATE: 4 T/ACRE
MULCH TYPE: Cereal straw or grass hay, or both
MULCHING RATE: 3 T/ACRE
ANCHOR MATERIAL: N/A

ANCHORING METHOD: Crimp by a tractor-drawn device

RATE OF ANCHOR MATERIAL APPL.: N/A LB/ACRE
SEEDING SEASON DATES: April 1st to October 15th

(PERMANENT - STEEP SLOPE)

TOPSOIL PLACEMENT DEPTH: MINIMUM 6 IN.

a. SWALES AND DETENTION BASIN:

*SPECIES: Annual Ryegrass Little Blue Kentucky 31 Tall Fescue
% PURE LIVE SEED: 100 %
APPLICATION RATE: 40 15 30 100 LB/ACRE

b. ROADWAY SLOPES:

*SPECIES: Winter Rye or Spring Oats Annual/Perennial Ryegrass Little Blue Kentucky 31 Tall Fescue
% PURE LIVE SEED: 100 %
APPLICATION RATE: 120 30 15 LB/ACRE


c. WET AREAS:

i. SHADY SITES:

*SPECIES: Red Top Tall Fescue Kentucky 31 Annual Ryegrass Bent Grass
% PURE LIVE SEED: 100 %
APPLICATION RATE: 15 45 45 45 LB/ACRE

ii. SUNNY SITES:

*SPECIES: Kentucky 31 Tall Fescue Kentucky Bluegrass Perennial Ryegrass White Clover Switchgrass
% PURE LIVE SEED: 100 %
APPLICATION RATE: 20 20 20 10

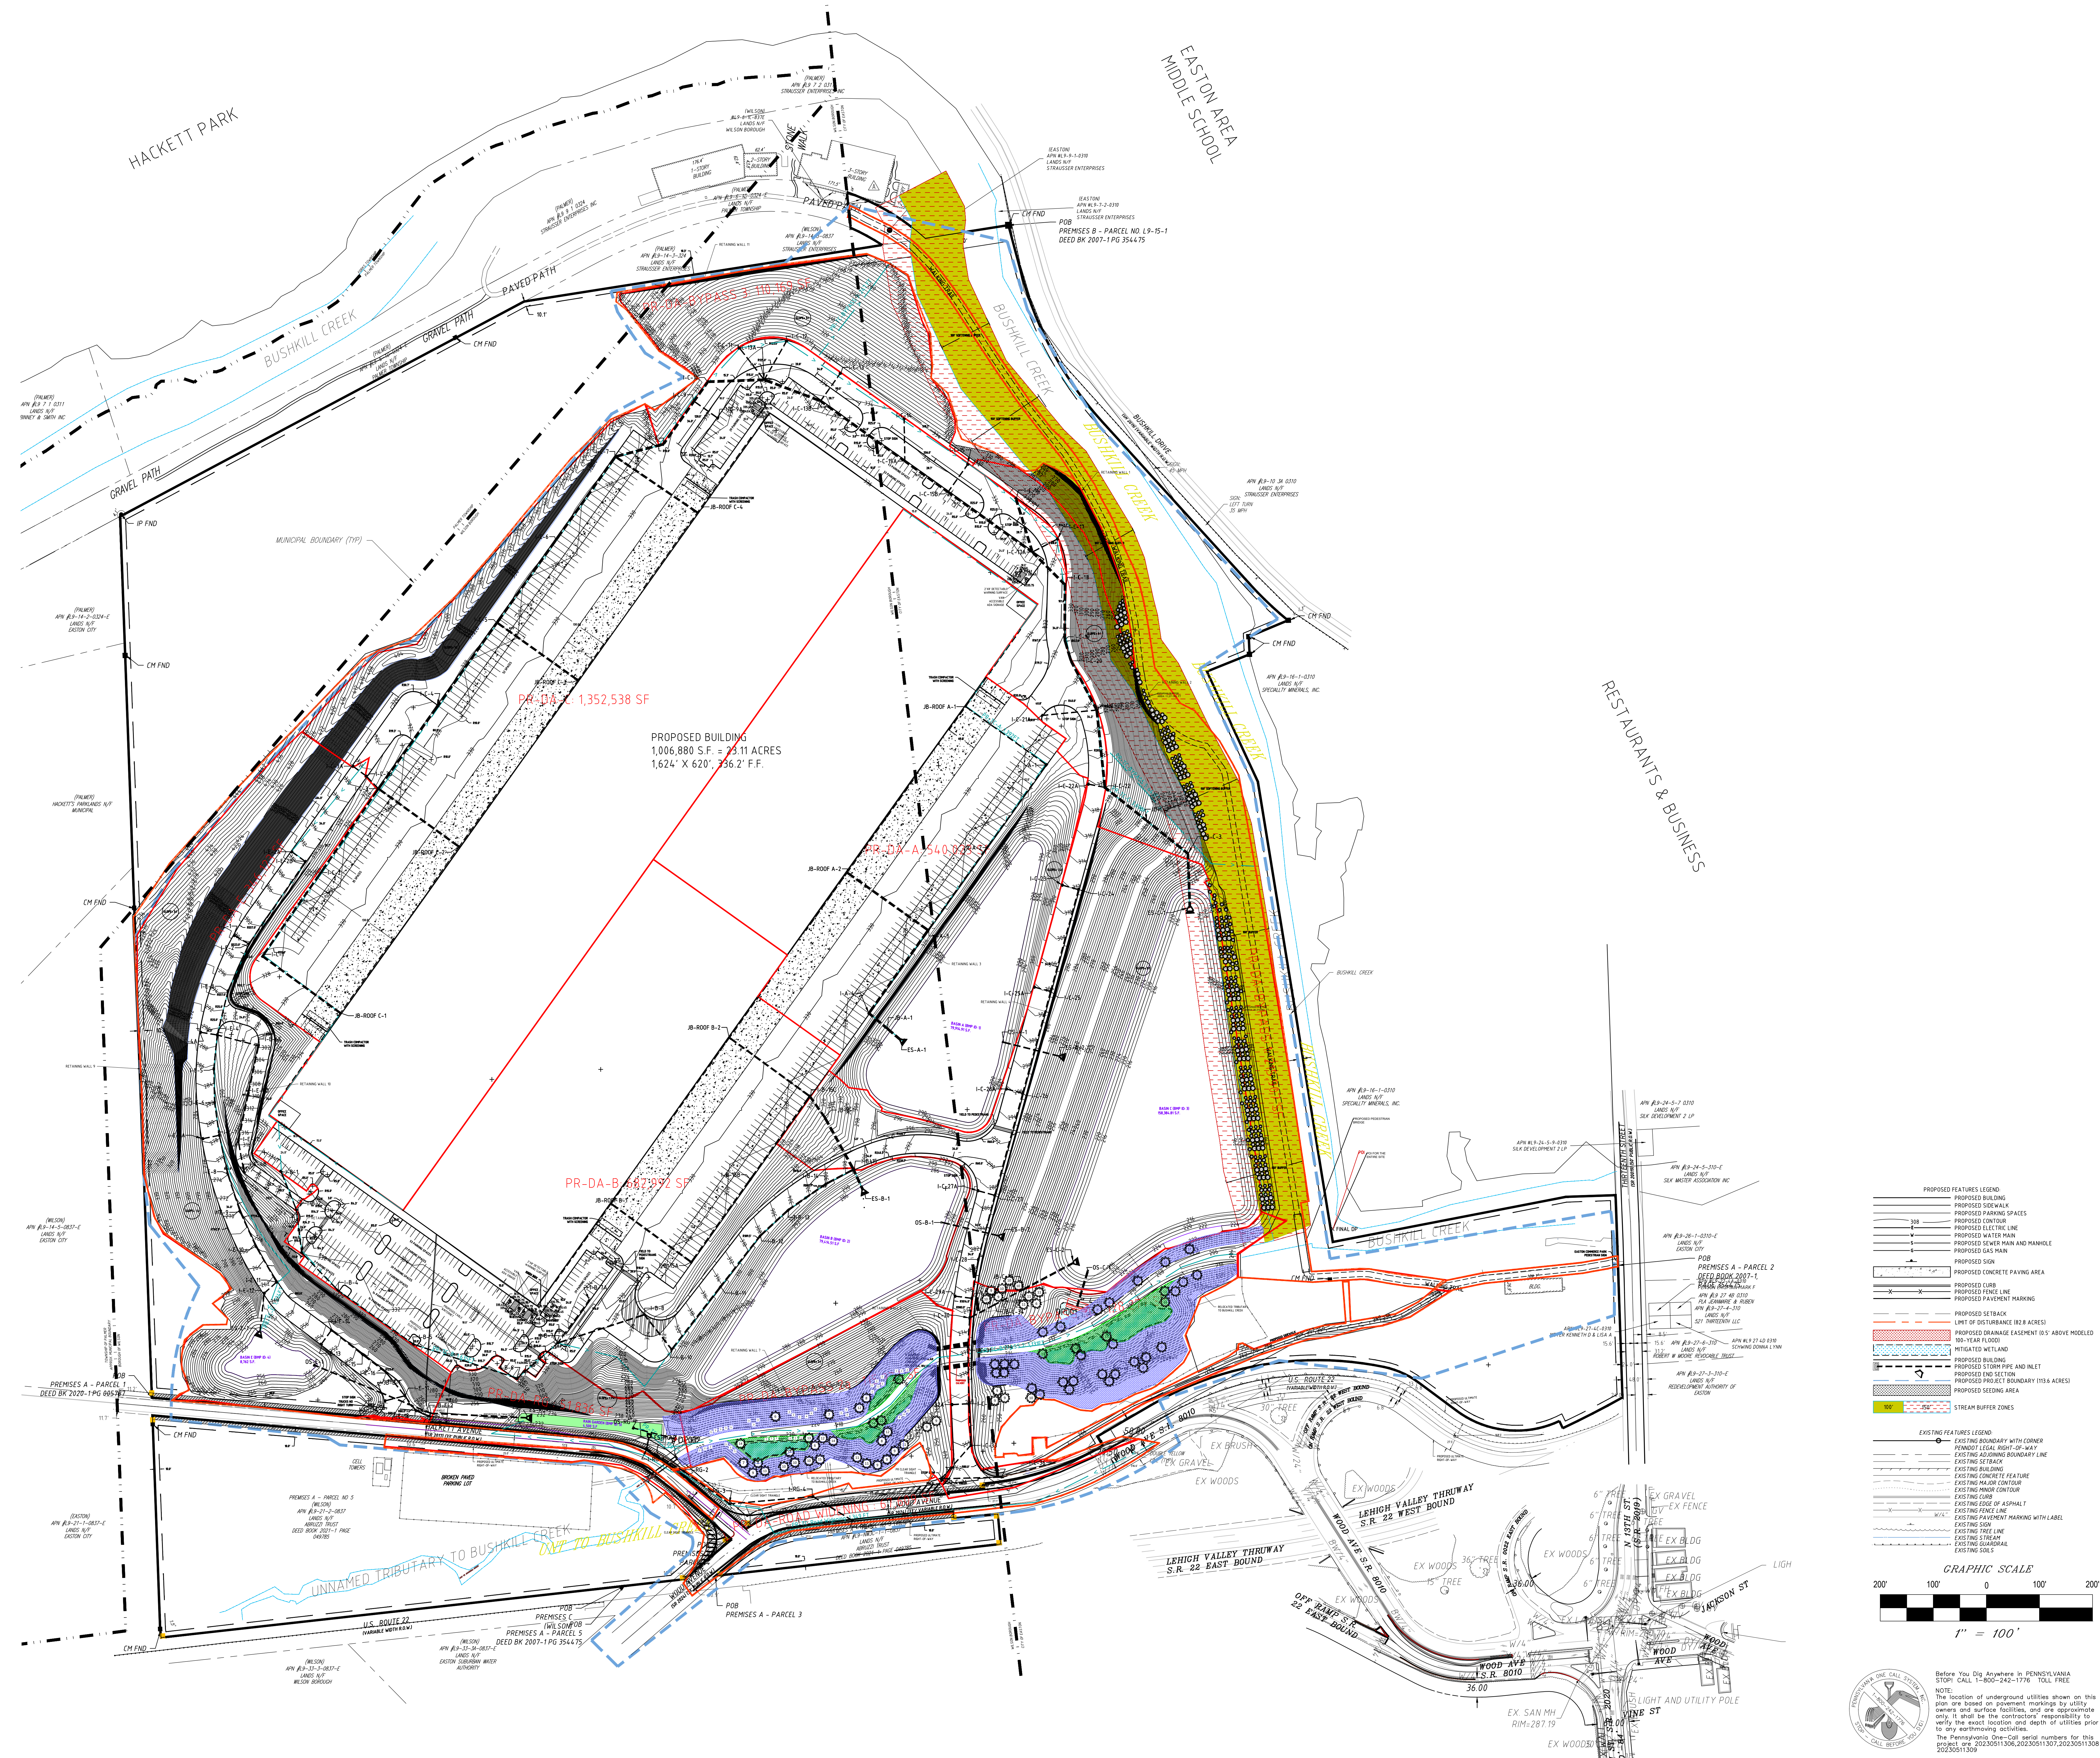

PROPOSED FEATURES LEGEND

- PROPOSED BUILDING
- PROPOSED SIDEWALK
- PROPOSED PARKING SPACES
- PROPOSED DRIVEWAY
- PROPOSED UTILITY LINE
- PROPOSED WATER MAIN
- PROPOSED SLOPE MAIN
- PROPOSED SLOPE
- PROPOSED CONCRETE PAVING AREA
- PROPOSED FENCE LINE
- PROPOSED PAVEMENT MARKING
- PROPOSED SETBACK
- PROPOSED DRAINAGE EASEMENT (10' ABOVE MOELED)
- PROPOSED 10-YEAR FLOOD
- PROPOSED WETLAND
- PROPOSED BUILDING
- PROPOSED DRIVEWAY AND INLET
- PROPOSED END SECTION
- PROPOSED PROJECT BOUNDARY (10' & ABOVE)
- PROPOSED SEEDING AREA
- PROPOSED STREAM BUFFER ZONES

EXISTING FEATURES LEGEND

- EXISTING BOUNDARY WITH CORNER
- EXISTING LEGAL RIGHT-OF-WAY
- EXISTING ADJACENT BOUNDARY LINE
- EXISTING SETBACK
- EXISTING BUILDING
- EXISTING CONCRETE FEATURE
- EXISTING MAJOR CONTOUR
- EXISTING MINOR CONTOUR
- EXISTING EDGE OF ASPHALT
- EXISTING FENCE LINE
- EXISTING PAVEMENT MARKING WITH LABEL
- EXISTING TREE LINE
- EXISTING STREAM
- EXISTING GUARDRAIL
- EXISTING SOIL

GRAPHIC SCALE

200' 100' 0' 100' 200'

1" = 100'

Before You Dig Anywhere in PENNSYLVANIA


STAY CALM 1-800-242-1776 TOLL FREE

NOTE:

The location of underground utilities shown on this plan are based on pavement markings by utility owners and surface positions, and are approximate only. It shall be the contractor's responsibility to verify the exact location and depth of utilities prior to any earthmoving activities.

The Pennsylvania One-Call serial numbers for this project are: 20230511306, 20230511307, 20230511308, 20230511309

NO.	DATE	DESCRIPTION	BY	CHKD.
1	04-01-2023	PROJECT START	BOGIA ENGINEERING INC.	
2	04-01-2023	PROJECT START	BOGIA ENGINEERING INC.	
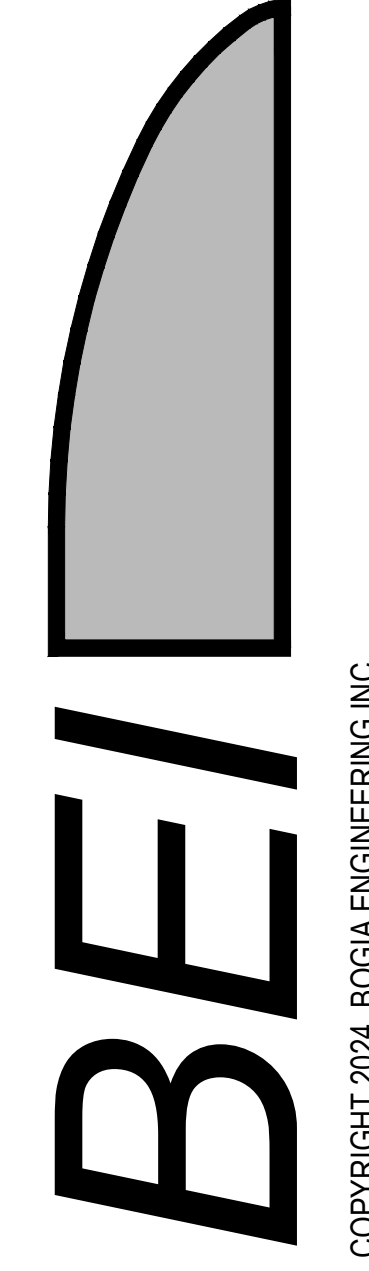

BOGIA ENGINEERING INC.

8801 RIVER CROSSING BLVD
INDIANAPOLIS, IN 46240
PHONE: 616-747-3477 FAX: 616-747-3517
WWW.BOGIAENGINEERING.COM

EASTON COMMERCE PARK
PCSM DRAINAGE AREA
Borough of Wilson
NORTHAMPTON County, PA
PIN: CHECK SHEET C-300
CHECKED BY: DH
DRAWN BY: CF
DATE: 04-01-2023
SCALE: 1" = 100'
DRAWING: C-306
PROJECT: 2022-528
SHEET: 19 OF 19