PROJECT TITLE: EASTON COMMERCE PARK

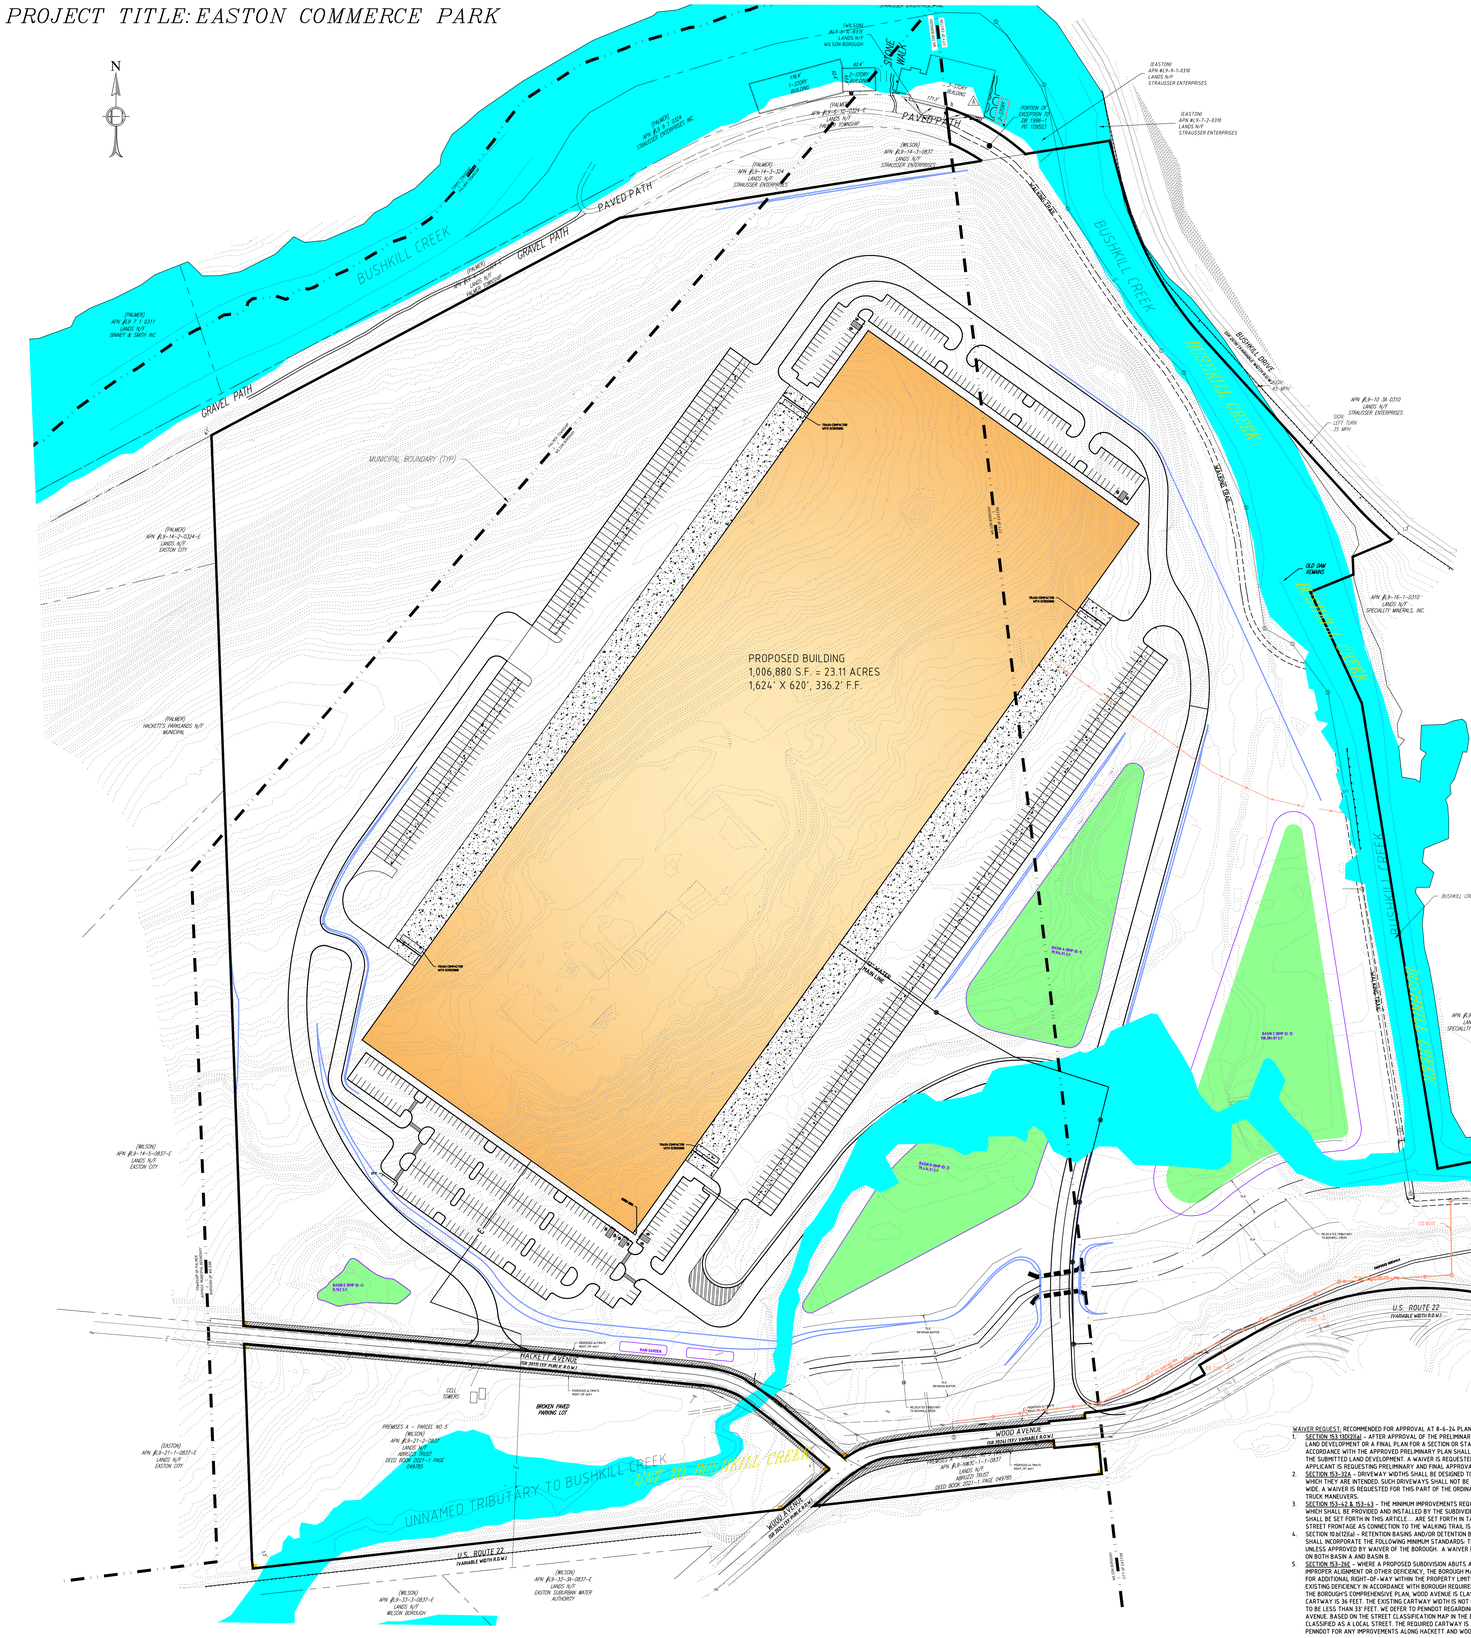
N
BUSHKILL CREEK
GRAVEL PATH
PAVED PATH
PROPOSED BUILDING
1,006,880 S.F. = 23.11 ACRES
1,624' X 620', 336.2' F.F.
MUNICIPAL BOUNDARY (TYP)
HAKETT AVENUE
WOOD AVENUE
U.S. ROUTE 22
UNNAMED TRIBUTARY TO BUSHKILL CREEK
BUSHKILL CREEK
OLD DAM REMAINS
RETAINING WALL
WALKER PLACE
EX-WALL
BROKEN PAVED PARKING LOT
CELL TOWERS
(PALMER) APN #J3-14-2-0324-E LANDS, N/F EASTON CITY
(PALMER) APN #J3-14-2-0324 LANDS N/F STRAUSSER ENTERPRISES
(WILSON) APN #J3-14-1-0837 LANDS N/F STRAUSSER ENTERPRISES
(EASTON) APN #J3-14-1-0837-E LANDS N/F EASTON CITY
(WILSON) APN #J3-14-5-0837-E LANDS N/F EASTON CITY
(WILSON) APN #J3-23-3-0837-E LANDS N/F WILSON BOROUGH
(WILSON) APN #J3-23-3-0837-E LANDS N/F EASTON SUBURBAN WATER AUTHORITY
(EASTON) APN #J3-10-34.0310 LANDS N/F STRAUSSER ENTERPRISES
(EASTON) APN #J3-16-1-0310 LANDS N/F SPECIALTY MINERALS, INC
(PALMER) HICKETTS' PARKLANDS N/F MUNICIPAL
